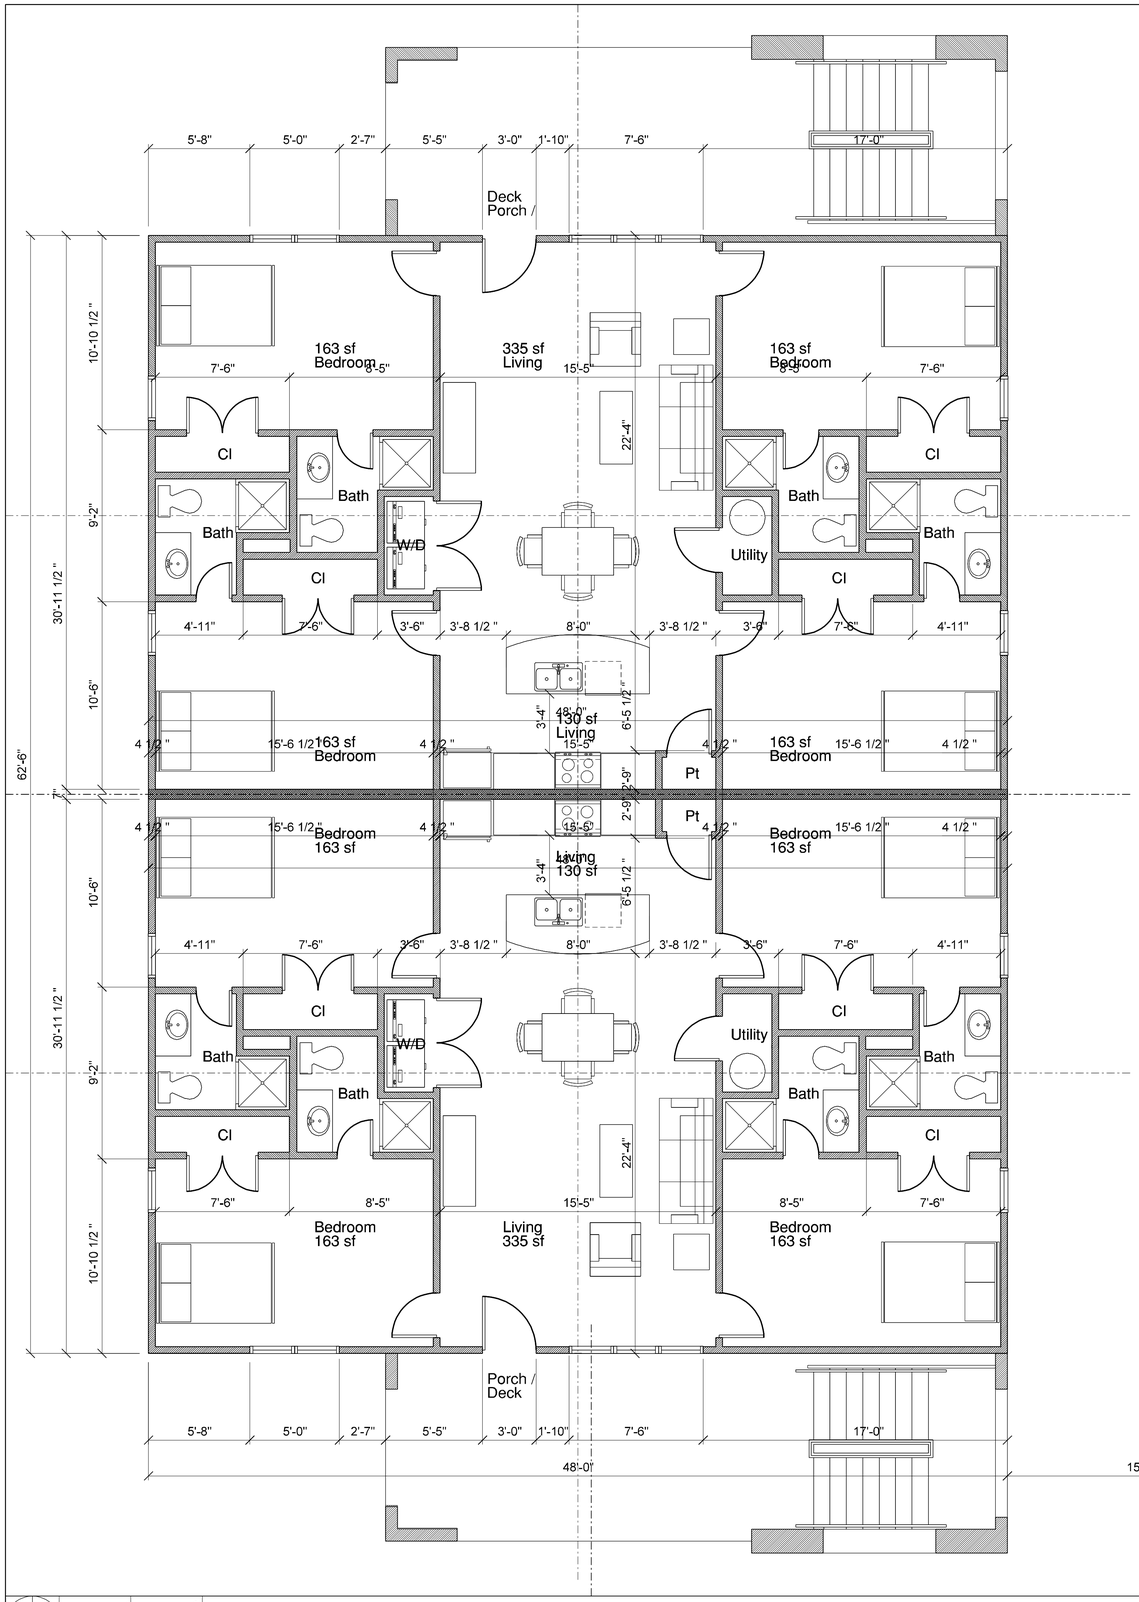

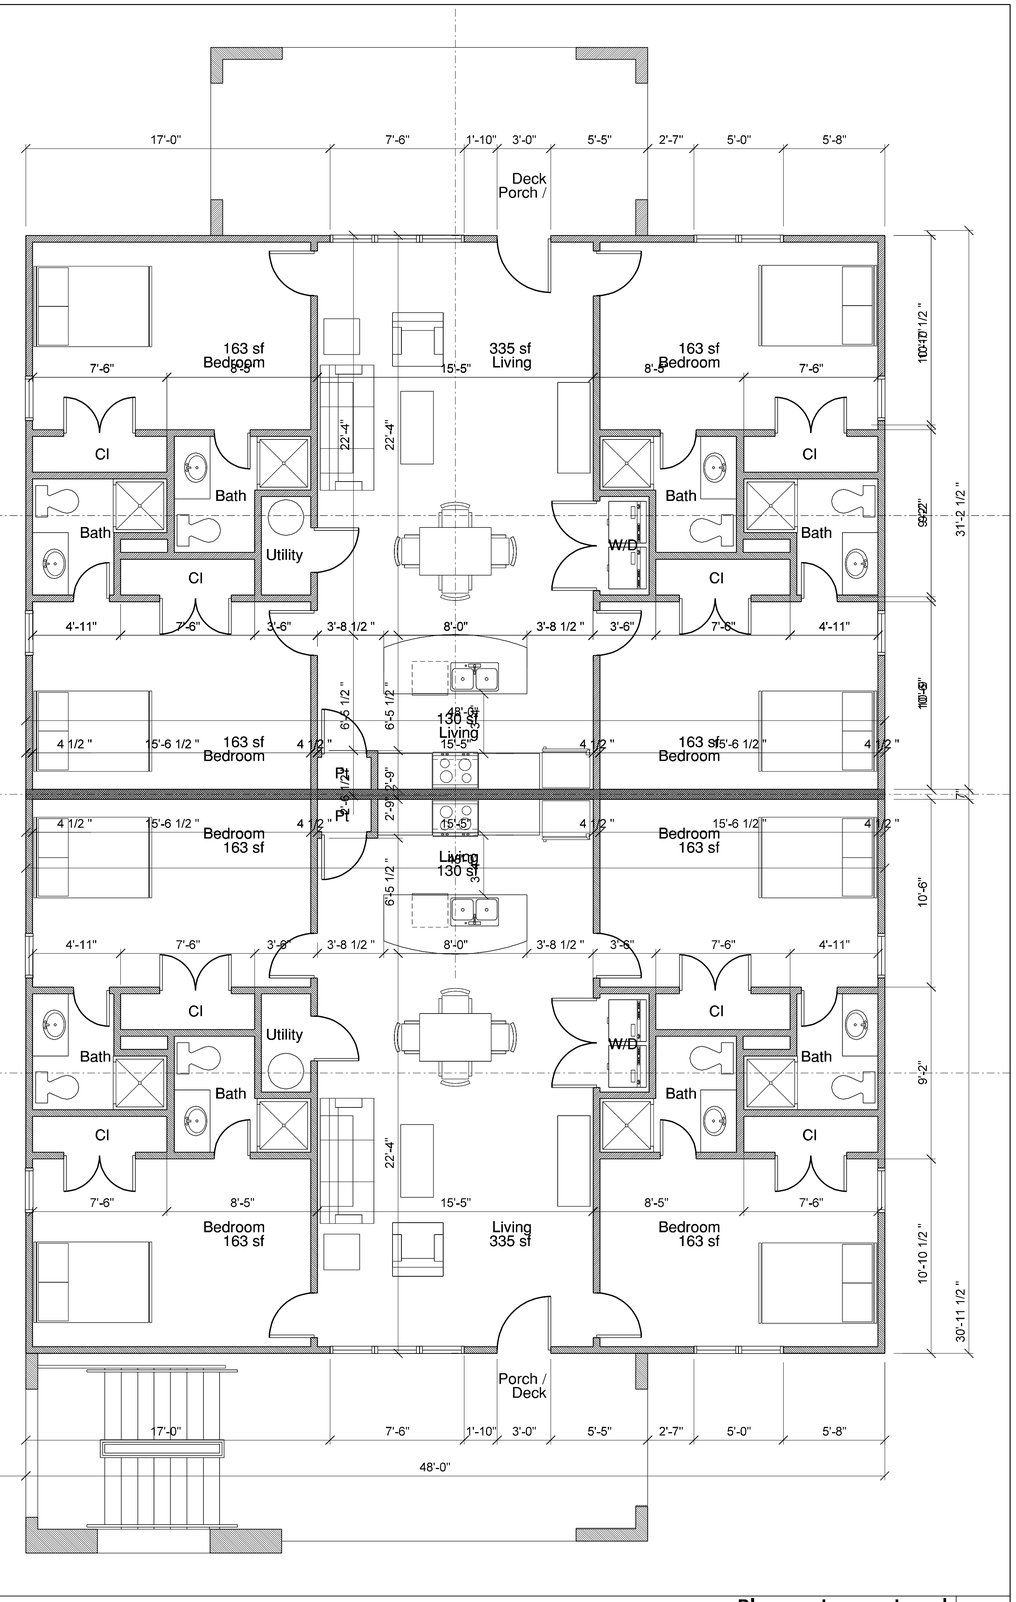

TISE·KIESTER ARCHITECTS
TKa
119 E. Franklin St., Suite 300
Chapel Hill, NC 27514
Tel. 919.967.0158
Fax 919.967.0159
www.tisekiester.com

These drawings have been commissioned for this construction project and remain the property of Tise-Kiester Architects. No reproduction or use is allowed without first obtaining the Architect's written consent.

Purefoy Road Apartments

Chapel Hill, NC

- Job Number: 0000
- Date: 05.03.19
- Revisions:

PRELIMINARY – NOT FOR CONSTRUCTION

Plan
Lower Level

Sheet

A1.1

Plan – Lower Level

Scale: 1/4" = 1'-0"

1

$FILE$

$DATE$

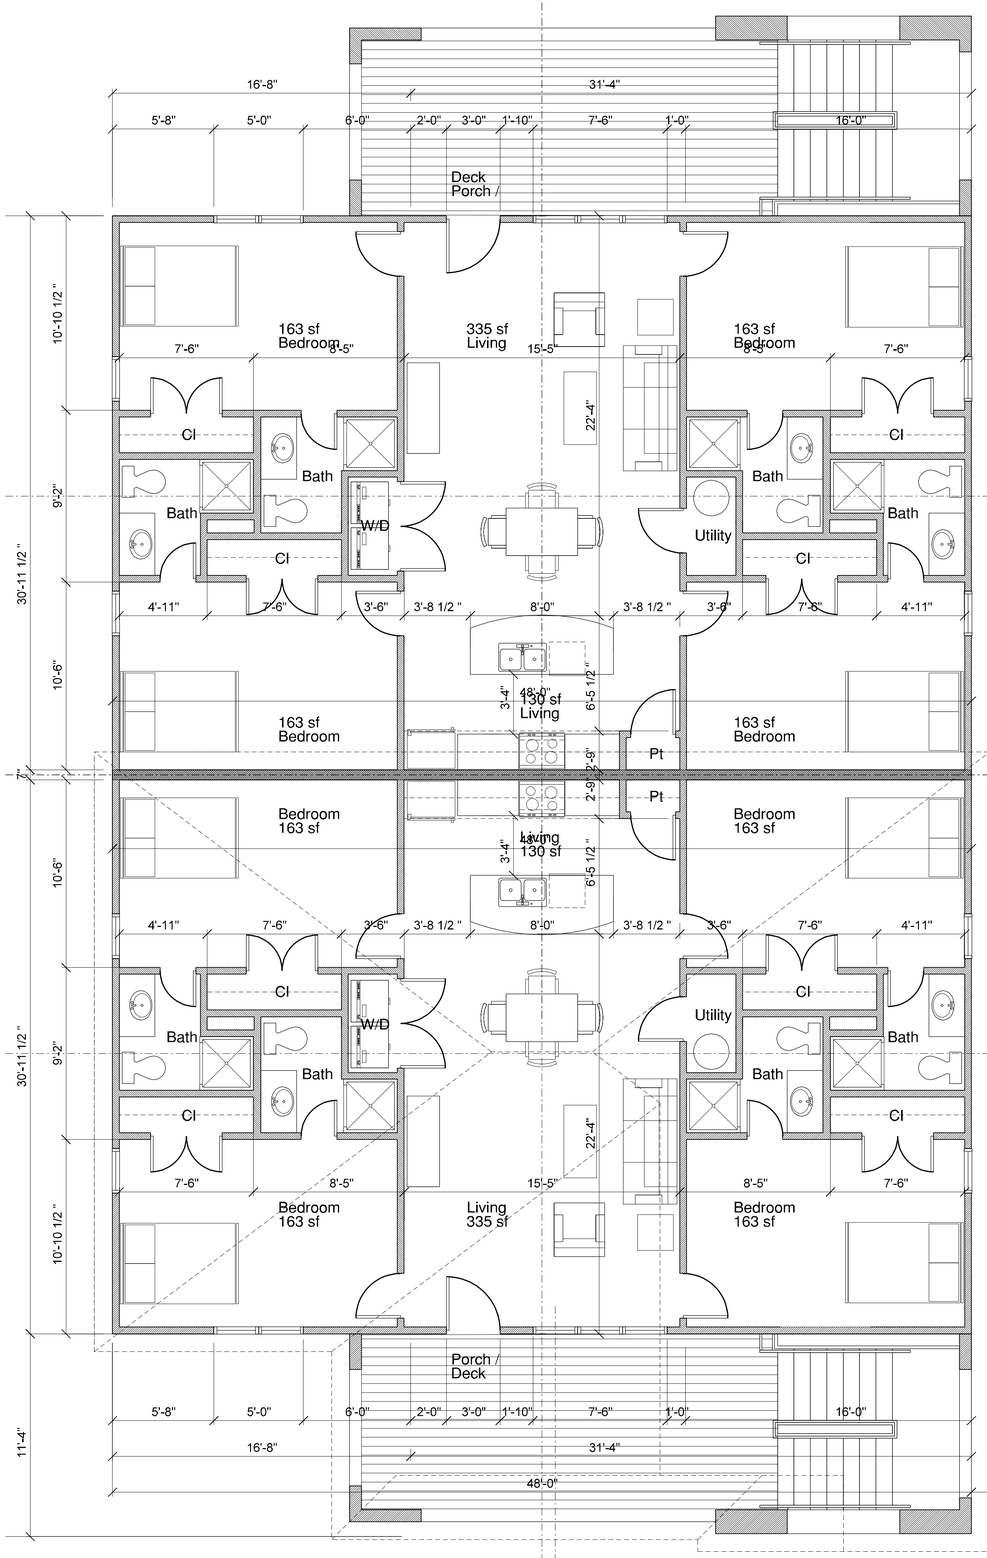

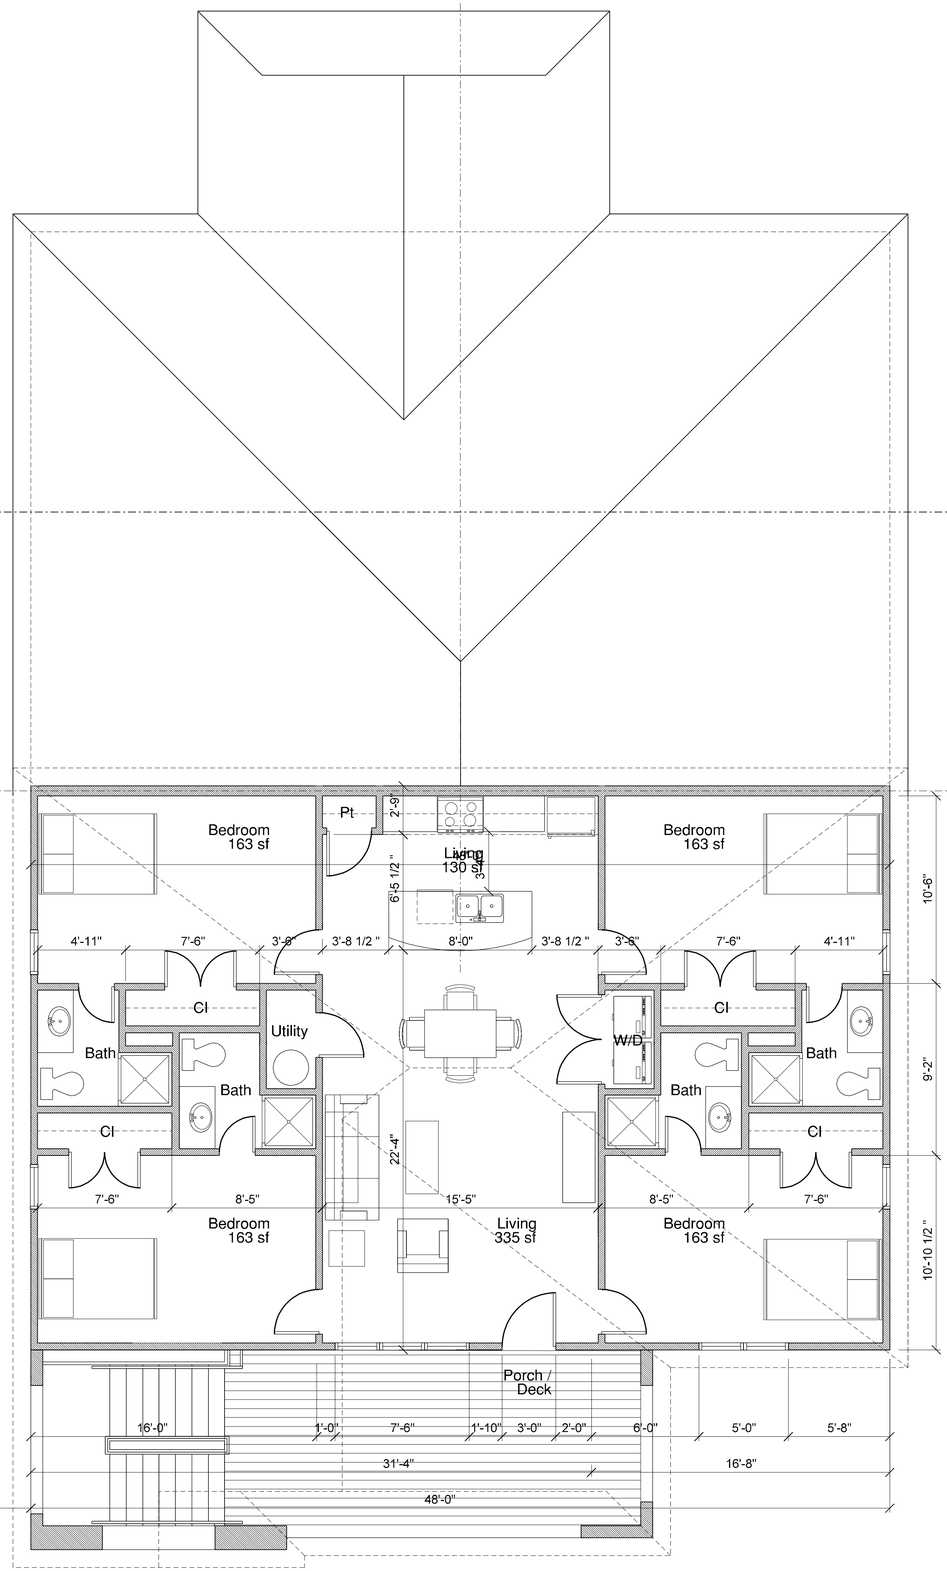

15'-0"

TISE · KIESTER
ARCHITECTS
119 E. Franklin St., Suite 300
Chapel Hill, NC 27514
Tel. 919.967.0158
Fax 919.967.0159
www.tisekiester.com

These drawings have been commissioned for this construction project and remain the property of Tise-Kiester Architects. No reproduction or use is allowed without first obtaining the Architect's written consent.

Purefoy Road Apartments

Chapel Hill, NC

- Job Number: 0000
- Date: 05.03.19
- Revisions:

PRELIMINARY – NOT FOR CONSTRUCTION

Plan
Upper Level

Sheet

A1.2

Plan – Upper Level

Scale: 1/4" = 1'-0"

1

$FILE$

$DATE$

1	FIBERGLASS-REINFORCED ARCHITECTURAL ANTI-FUNGAL ASPHALT SHINGLES, 30-YEAR WARRANTY
2	PREFIN SEAMLESS METAL GUTTER OR DOWNSPOUT, TYP.
3	INSULATED VINYL WINDOW
4	INSULATED DOOR
5	PARGED FOUNDATION - PAINTED
6	CEMENTITIOUS LAP SIDING, 6" EXPOSURE
7	CENTITIOUS BOARD AND BATTEN SIDING
8	CEMENTITIOUS TRIM, TYP. AT CORNER BOARDS, PANELS, WINDOW AND DOOR SURROUNDS, TYP.
9	CEMENTITIOUS VENTED SOFFIT AND FASCIA
10	PREFINISHED PVC COATED ALUMINUM COIL WRAPPED WOOD FASCIA AND / OR TRIM
11	PREFINISHED PVC BALCONY RAIL
12	LINE OF BUILDING BEYOND

Key Notes 3

North Elevation 2
Scale: 1/4" = 1'-0"

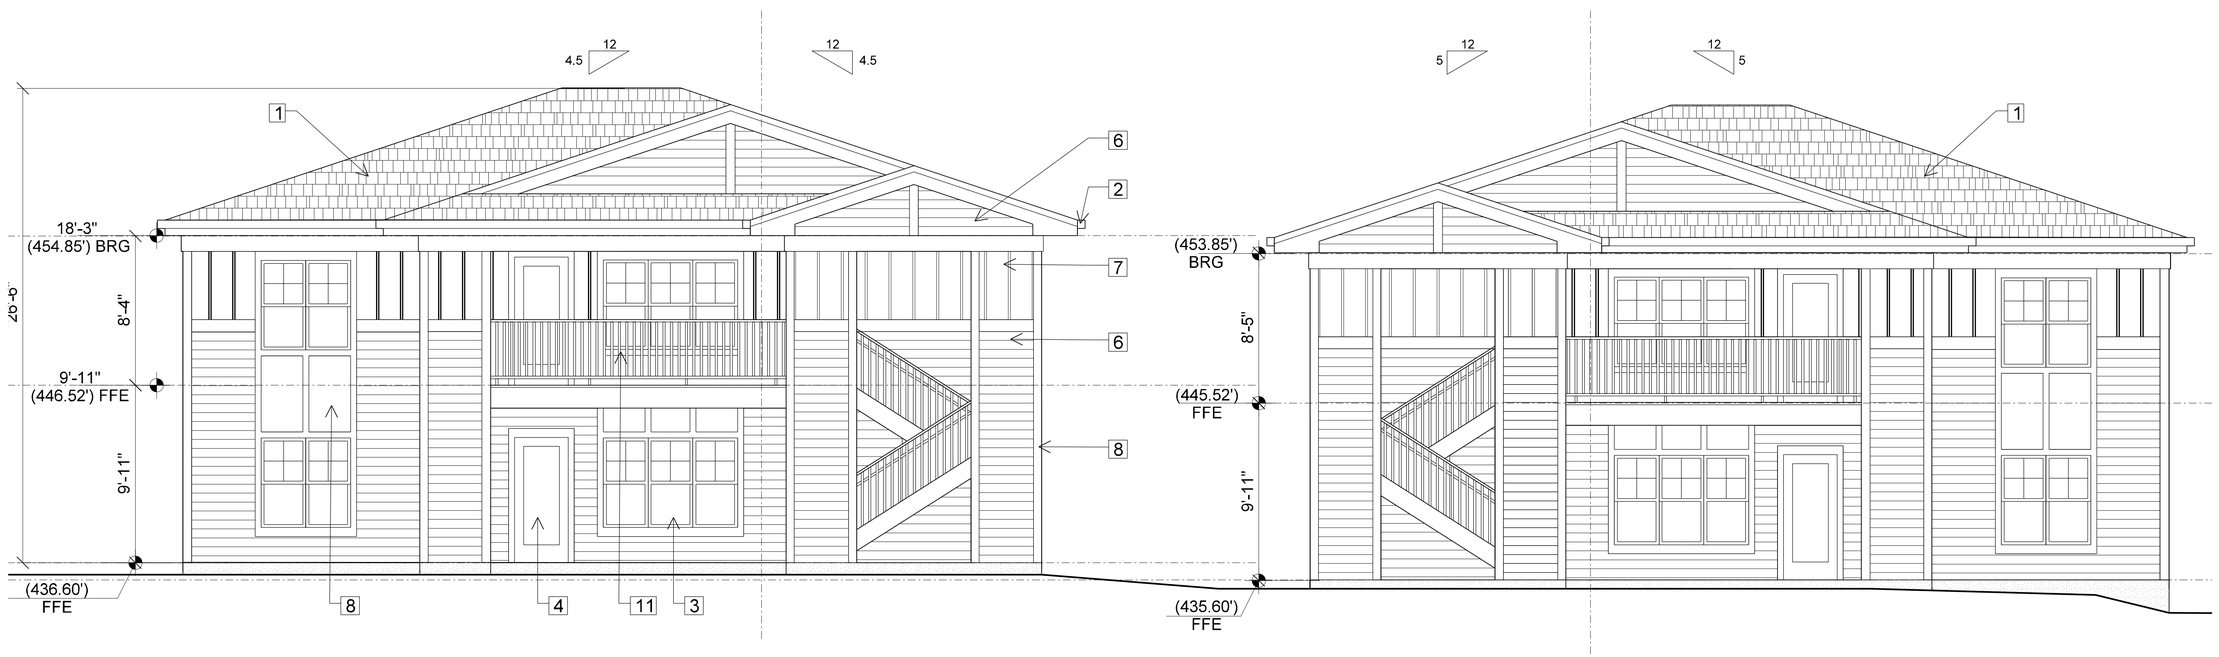

West Elevation 1
Scale: 1/4" = 1'-0"

TISE·KIESTER ARCHITECTS
119 E. Franklin St., Suite 300
Chapel Hill, NC 27514
Tel. 919.967.0158
Fax 919.967.0159
www.tisekiester.com

These drawings have been commissioned for this construction project and remain the property of Tise·Kiester Architects. No reproduction or use is allowed without first obtaining the Architect's written consent.

Purefoy Road Apartments

Chapel Hill, NC

- Job Number: 0000
- Date: 05.03.19
- Revisions:

PRELIMINARY — NOT FOR CONSTRUCTION

Exterior Elevations

Sheet

A3.1

$FILE$

$DATE$

1 FIBERGLASS-REINFORCED ARCHITECTURAL ANTI-FUNGAL ASPHALT SHINGLES, 30-YEAR WARRANTY

2 PREFIN SEAMLESS METAL GUTTER OR DOWNSPOUT, TYP.

3 INSULATED VINYL WINDOW

4 INSULATED DOOR

5 PARGED FOUNDATION - PAINTED

6 CEMENTITIOUS LAP SIDING, 6" EXPOSURE

7 CENTITIOUS BOARD AND BATTEN SIDING

8 CEMENTITIOUS TRIM, TYP. AT CORNER BOARDS, PANELS, WINDOW AND DOOR SURROUNDS, TYP.

9 CEMENTITIOUS VENTED SOFFIT AND FASCIA

10 PREFINISHED PVC COATED ALUMINUM COIL WRAPPED WOOD FASCIA AND / OR TRIM

11 PREFINISHED PVC BALCONY RAIL

12 LINE OF BUILDING BEYOND

Key Notes 3

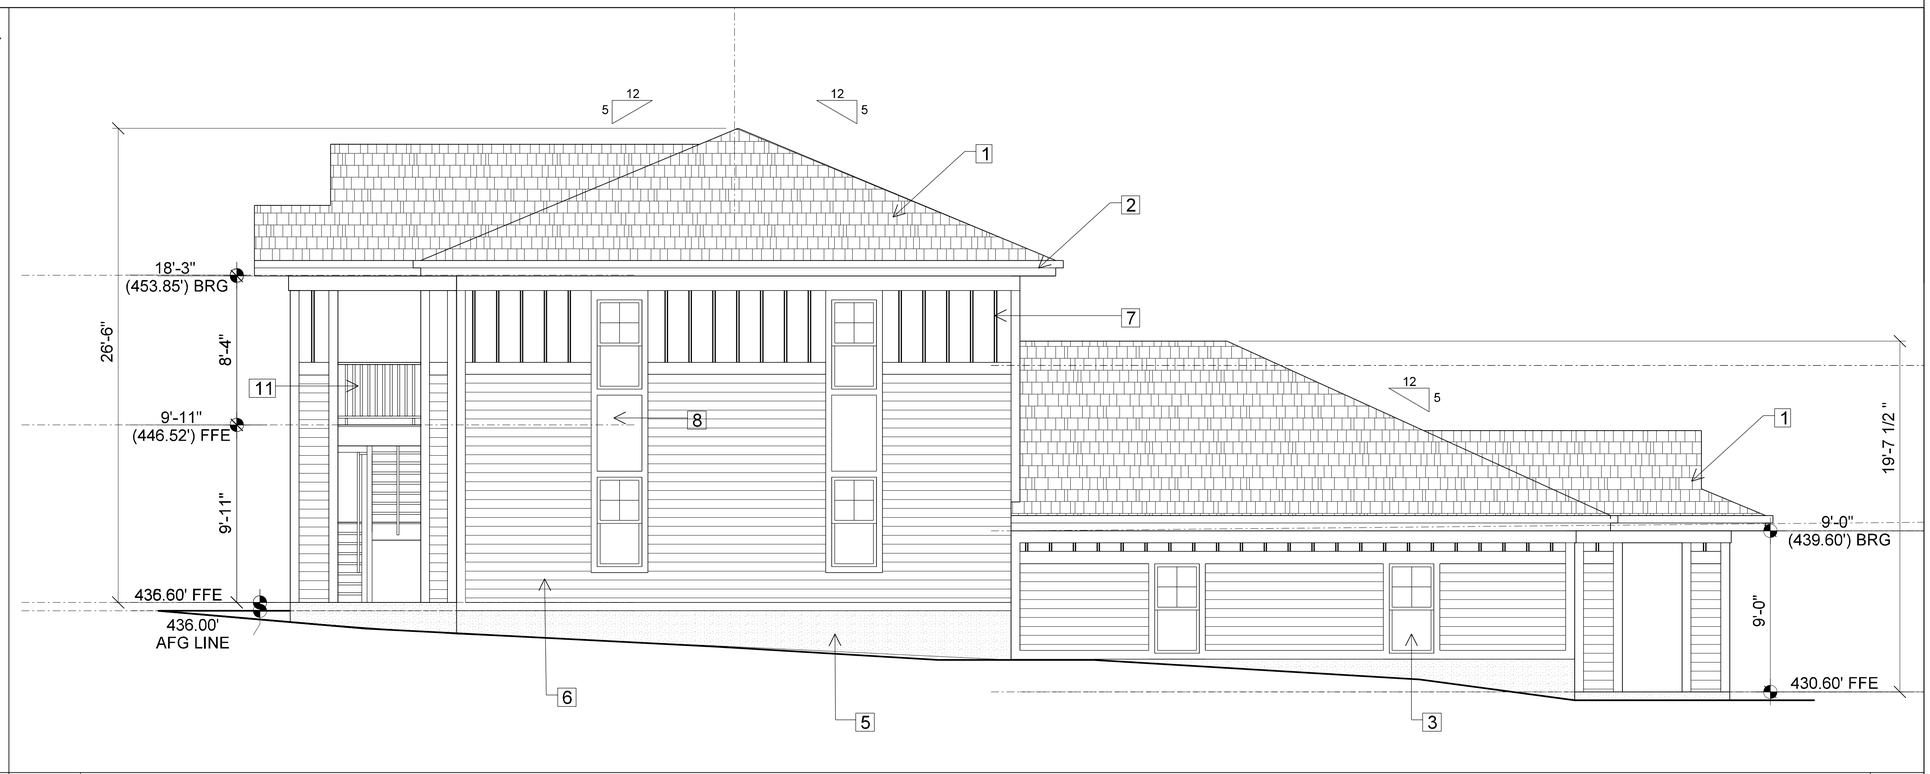

South Elevation
Scale: 1/4" = 1'-0"
2

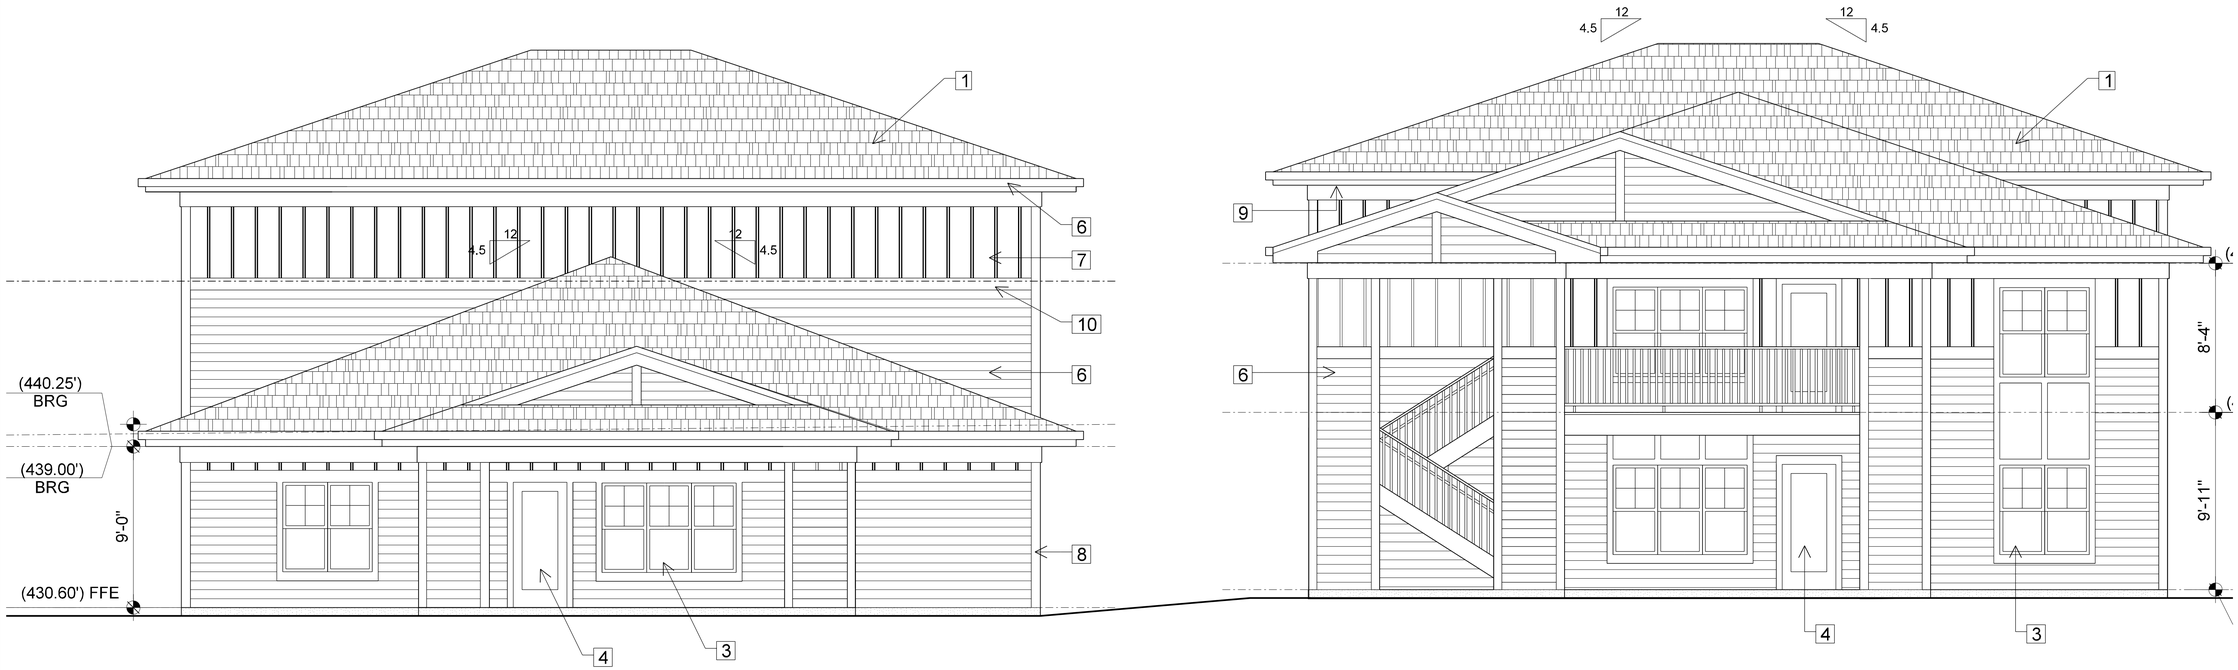

East Elevation
Scale: 1/4" = 1'-0"
1

TISE·KIESTER ARCHITECTS
TKa
119 E. Franklin St., Suite 300
Chapel Hill, NC 27514
Tel. 919.967.0158
Fax 919.967.0159
www.tisekiester.com

These drawings have been commissioned for this construction project and remain the property of Tise·Kiester Architects. No reproduction or use is allowed without first obtaining the Architect's written consent.

Purefoy Road Apartments

Chapel Hill, NC

- Job Number: 0000
- Date: 05.03.19
- Revisions:

PRELIMINARY — NOT FOR CONSTRUCTION

Exterior Elevations

Sheet

A3.2

$FILE$

$DATE$

North Elevation

Scale: 1/4" = 1'-0"

2

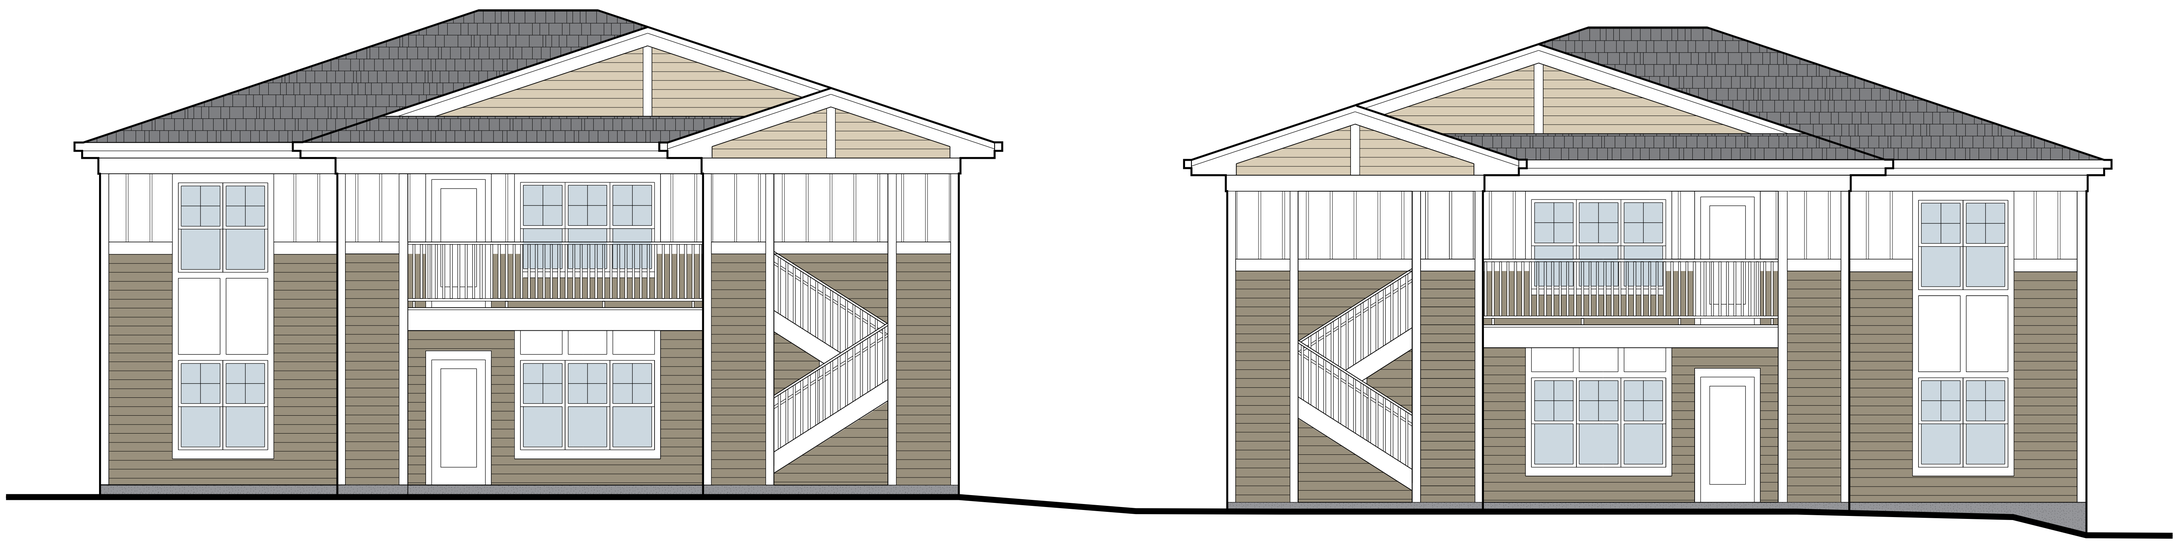

West Elevation

Scale: 1/4" = 1'-0"

1

TISE·KIESTER ARCHITECTS

119 E. Franklin St., Suite 300
Chapel Hill, NC 27514
Tel. 919.967.0158
Fax 919.967.0159
www.tisekiester.com

These drawings have been commissioned for this construction project and remain the property of Tise-Kiester Architects. No reproduction or use is allowed without first obtaining the Architect's written consent.

Purefoy Road Apartments

Chapel Hill, NC

- Job Number: 0000
- Date: 05.03.19
- Revisions:

PHILLIP REID KIESTER REGISTERED ARCHITECT 680 STATE OF NORTH CAROLINA

TISE-KIESTER ARCHITECTS, P.A. REGISTERED ARCHITECTURAL CORPORATION 5040 NORTH CAROLINA CARRBORO, N.C.

PRELIMINARY – NOT FOR CONSTRUCTION

Exterior Elevations

Sheet

A3.3

$FILE$

$DATE$