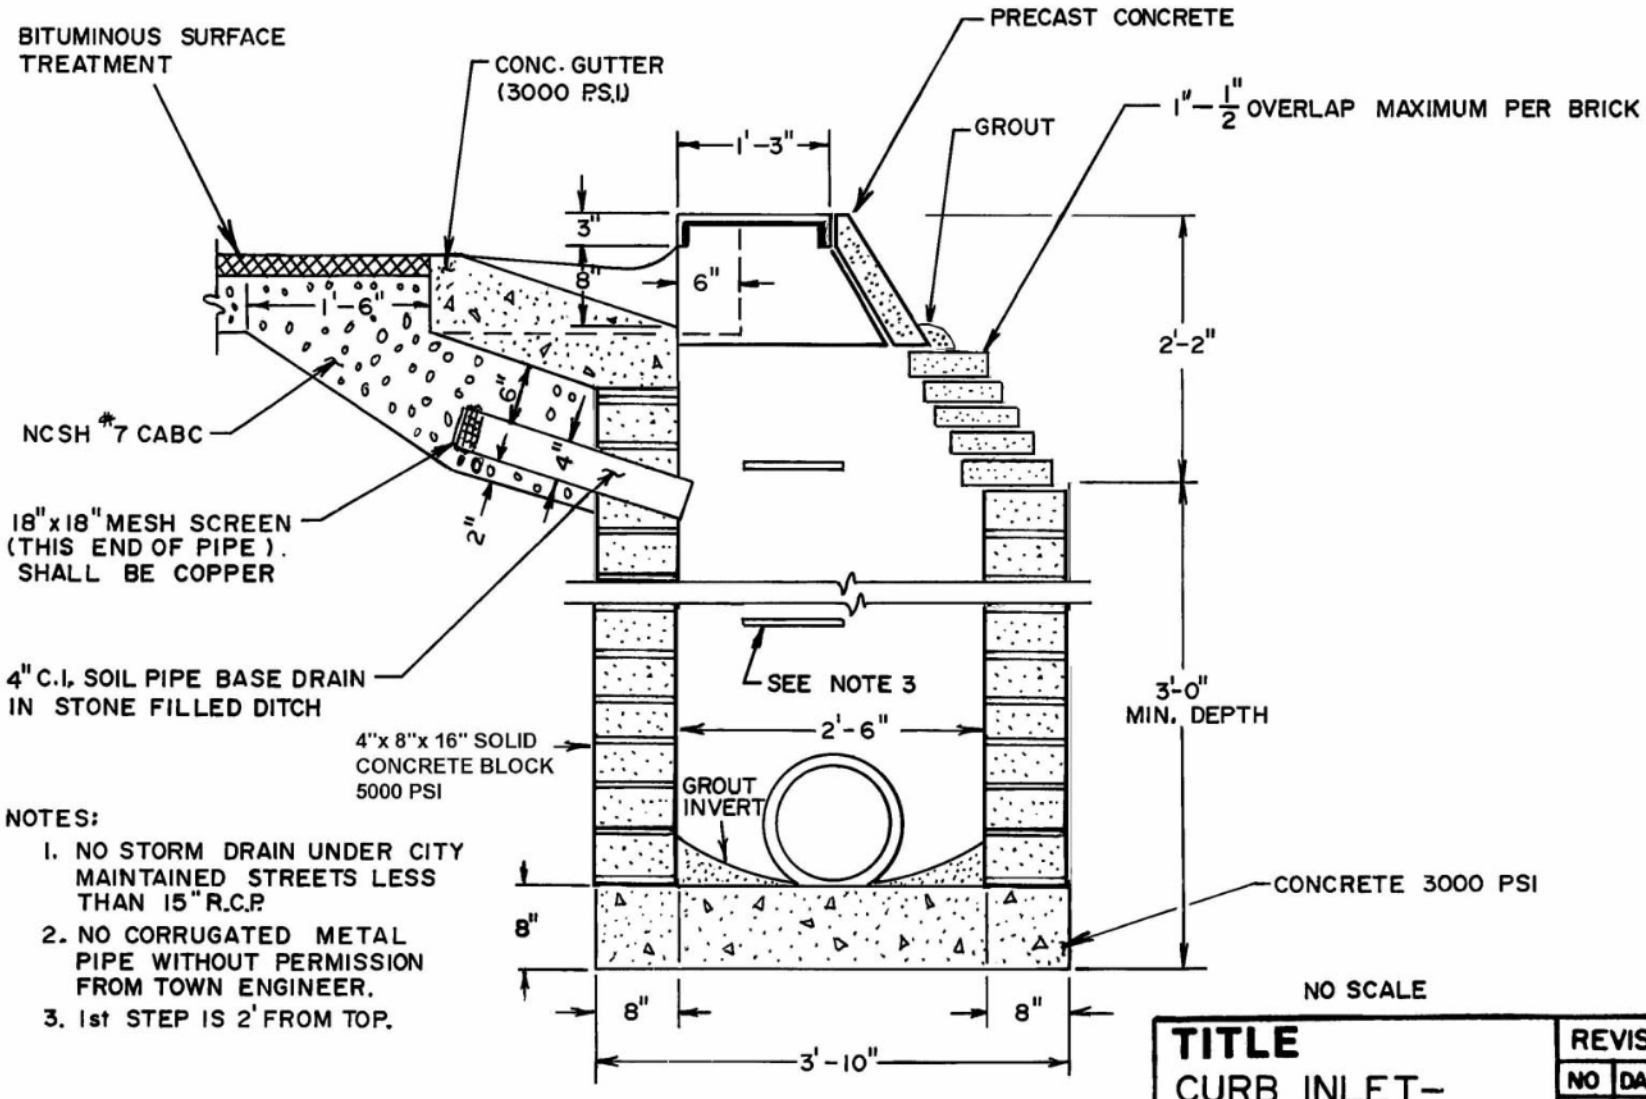

NOTES:

1. NO STORM DRAIN UNDER CITY MAINTAINED STREETS LESS THAN 15" R.C.P.
2. NO CORRUGATED METAL PIPE WITHOUT PERMISSION FROM TOWN ENGINEER.
3. 1st STEP IS 2' FROM TOP.

NO SCALE

TITLE
CURB INLET-
SIDE VIEW

REVISIONS		
NO	DATE	BY

DET.NO.
SD-5

ENGINEERING DEPARTMENT

STANDARD DETAILS