NOTE:

1. SEE STANDARD DETAIL SD-1D AND SD-1E FOR DIMENSIONS.
2. SEE STANDARD DETAIL SD-1A FOR SECTION A-A'.
3. USE 3500 P.S.I. CONCRETE.

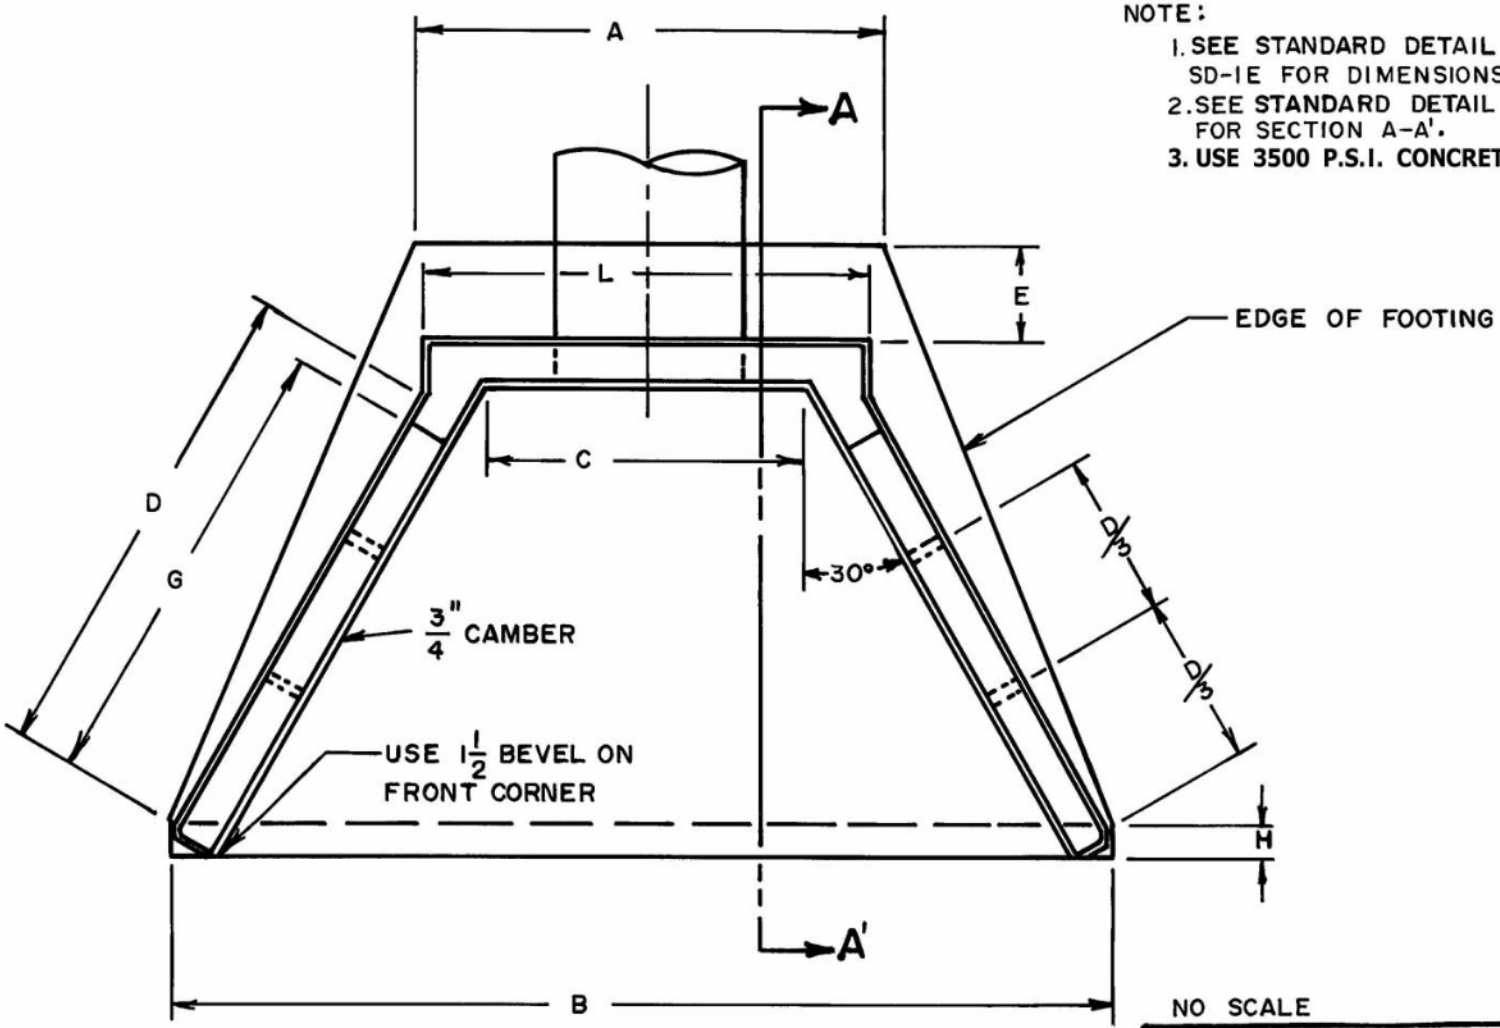

PLAN VIEW

NO SCALE

TITLE	REVISIONS			DET.NO.
REINFORCED CONCRETE HEADWALL	NO	DATE	BY	SD-1
				SH 1 of 6

ENGINEERING DEPARTMENT

STANDARD DETAILS