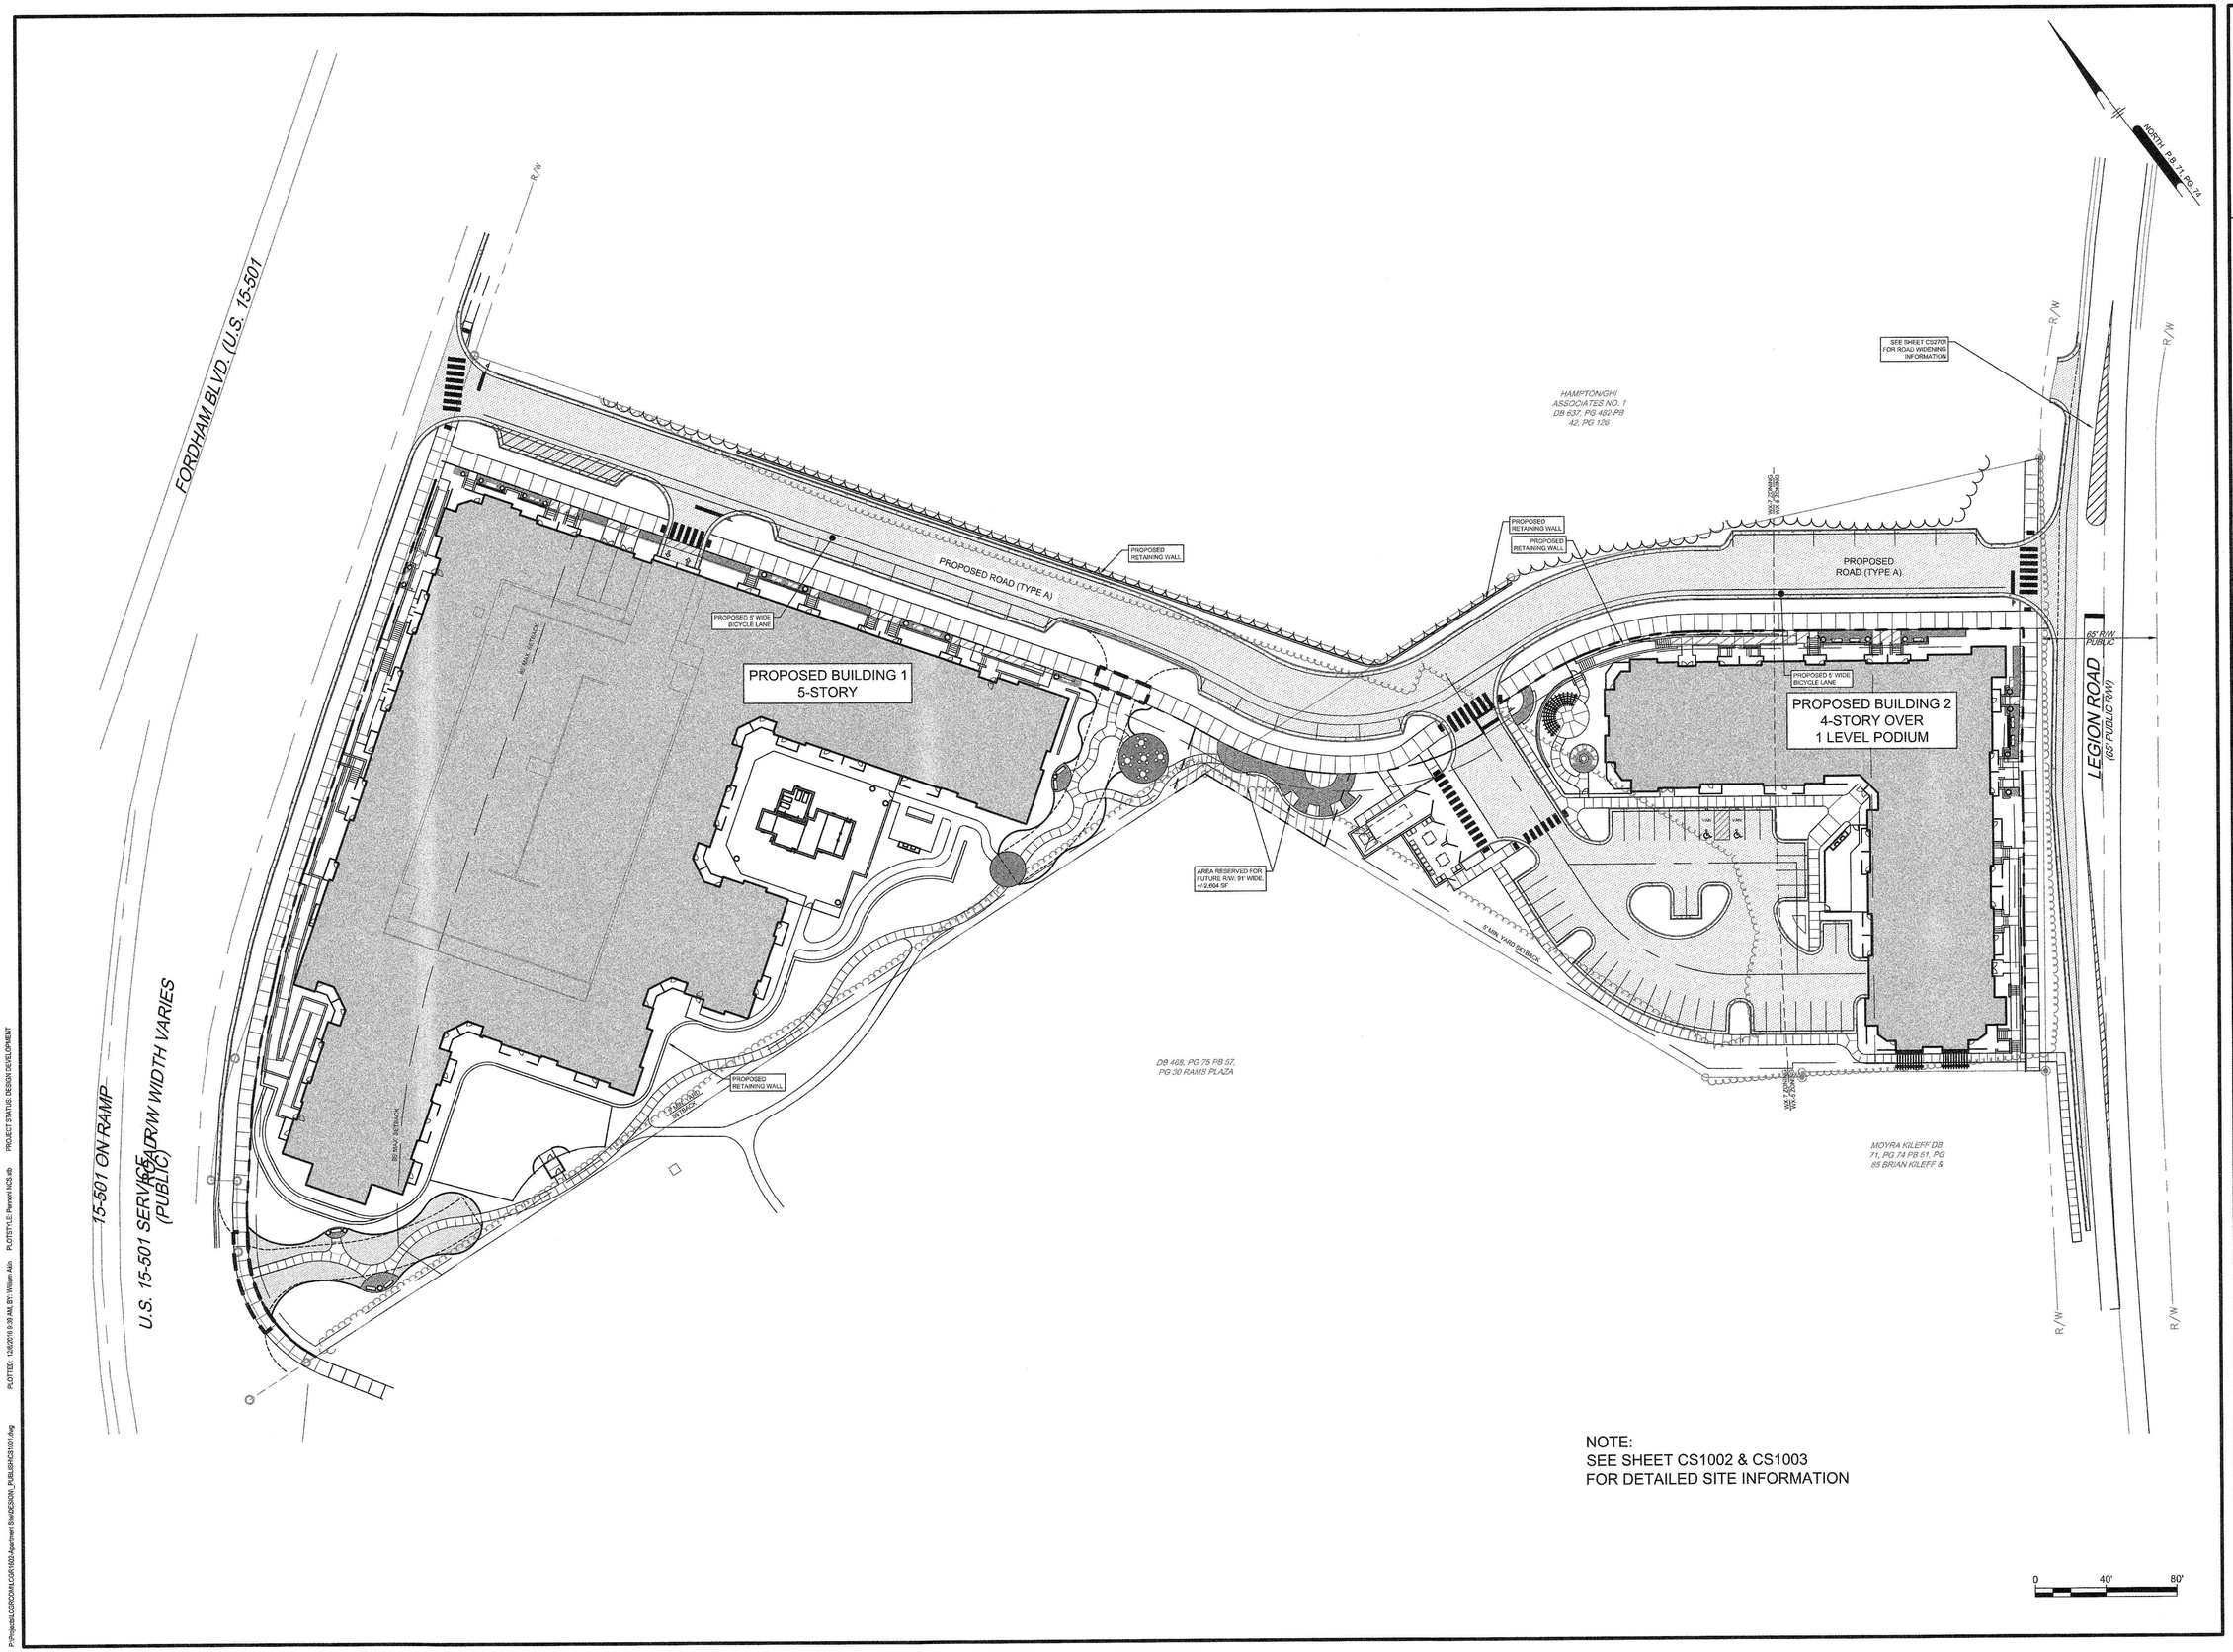


NOTE:
SEE SHEET CS1002 & CS1003
FOR DETAILED SITE INFORMATION


PHILIP POST & ASSOCIATES
A Division of Pennoni Firm License F-1287
PENNONI ASSOCIATES INC.
401 Providence Road #200
Chapel Hill, NC 27514
T 919.929.1173 F 919.493.6548


ALL DIMENSIONS MUST BE VERIFIED BY CONTRACTOR AND OWNER MUST BE NOTIFIED OF ANY DISCREPANCIES BEFORE PROCEEDING WITH WORK

NORTH CAROLINA PROFESSIONAL SEAL 030517 ENGINEER TIMOTHY A. SMITH

HILLSTONE CHAPEL HILL
1730 FORDHAM BLVD.
CHAPEL HILL, NORTH CAROLINA 27514

OVERALL SITE PLAN

LEON CAPITAL GROUP
5970 FAIRVIEW ROAD, SUITE 450
CHARLOTTE, NORTH CAROLINA 28210

| NO. | DATE | REVISIONS | BY |
|---|---|---|---|
| | | | |


ALL DOCUMENTS PREPARED BY PENNONI ASSOCIATES ARE INSTRUMENTS OF SERVICE IN RESPECT OF THE PROJECT. THEY ARE NOT INTENDED OR REPRESENTED TO BE SUITABLE FOR REUSE BY OWNER OR OTHERS ON THE EXTENSIONS OF THE PROJECT OR ON ANY OTHER PROJECT. ANY REUSE WITHOUT WRITTEN VERIFICATION OR ADAPTATION BY PENNONI ASSOCIATES FOR THE SPECIFIC PURPOSE INTENDED WILL BE AT OWNERS SOLE RISK AND WITHOUT LIABILITY OR LEGAL EXPOSURE TO PENNONI ASSOCIATE, AND OWNER SHALL INDEMNIFY AND HOLD HARMLESS PENNONI ASSOCIATES FROM ALL CLAIMS, DAMAGES, LOSSES AND EXPENSES ARISING OUT OF OR RESULTING THEREFROM.


| | |
|---|---|
| PROJECT | LCGR1602 |
| DATE | DECEMBER 7, 2016 |
| DRAWING SCALE | 1"= 40' |
| DRAWN BY | BF |
| APPROVED BY | TAS |

**CS1001**

SHEET 6 OF 21


P:\Projects\LCGR\COMM\LCGR1602-Apartment B\w\DESIGN_PUBLISH\CS1001.dwg PLOTTED: 12/6/2016 6:39 AM, BY: William Aldo PLOTSTYLE: Pennoni NCS.stb PROJECT STATUS: DESIGN DEVELOPMENT