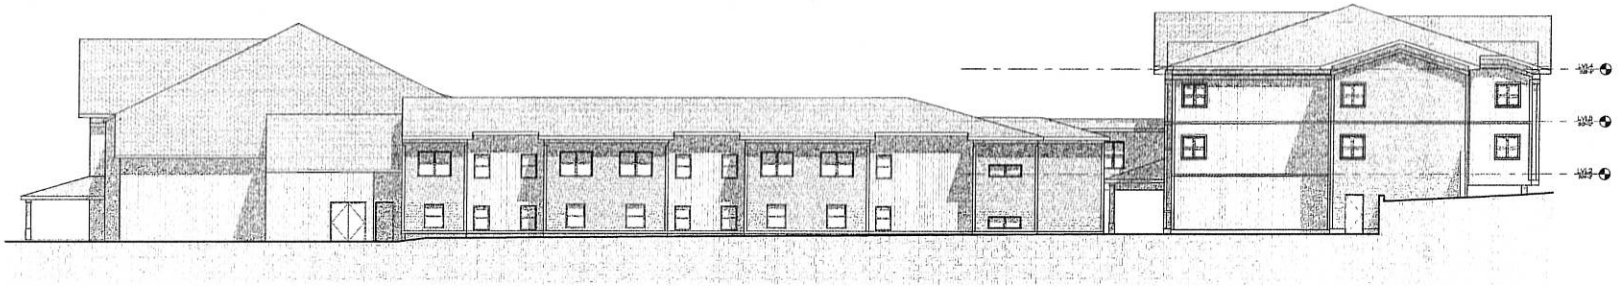

RIGHT ELEVATION (4)
3/32" = 1'-0"

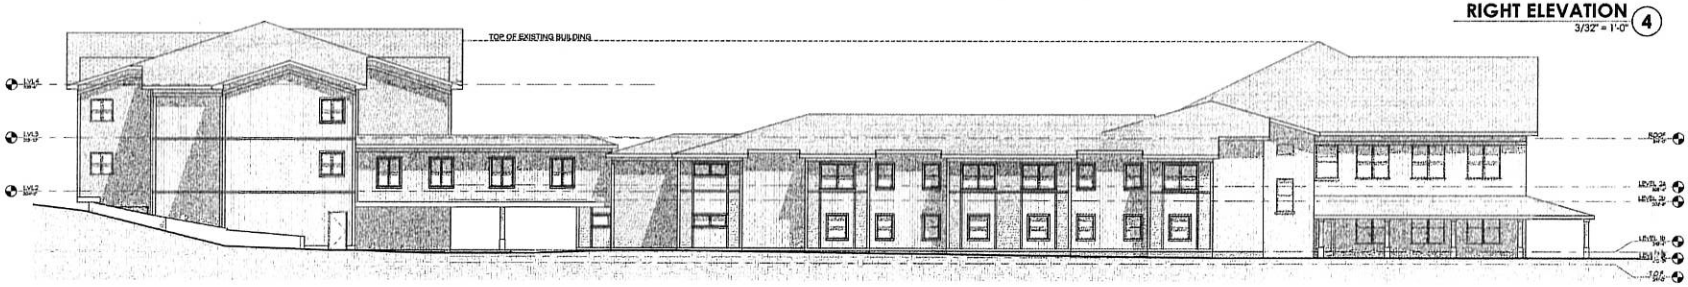

LEFT ELEVATION (3)
3/32" = 1'-0"

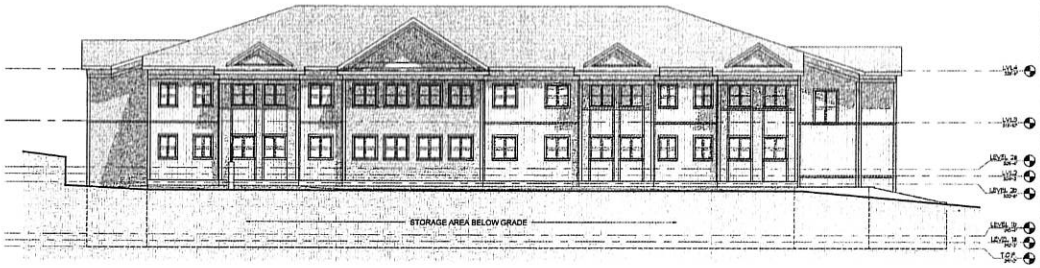

HILL ELEVATION (2)
3/32" = 1'-0"

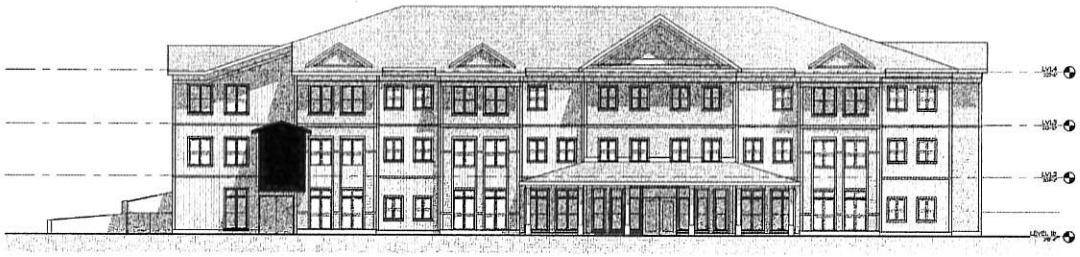

COURTYARD ELEVATION (1)
3/32" = 1'-0"

MHAworks
PLANNING ARCHITECTURE INTERIORS
501 WASHINGTON STREET, SUITE G
DURHAM, NORTH CAROLINA 27701
P 919.682.2700
F 919.682.3569
www.mhaworks.com
-DURHAM
-GREENVILLE
-PITTSBORO

Family House Addition

Chapel Hill, NC

THESE DRAWINGS AND THE ACCOMPANYING SPECIFICATIONS ARE INSTRUMENTS OF SERVICE AND AS SUCH REMAIN THE PROPERTY OF THE ARCHITECT. THEY WERE NEITHER PREPARED FOR A SPECIFIC PROJECT AND SHALL NOT BE USED IN CONNECTION WITH ANY OTHER PROJECT WITHOUT PRIOR WRITTEN PERMISSION OF THE ARCHITECT.
©MHAworks 2015

SHEET NAME:
BUILDING ELEVATIONS

PHASE:
SUP Review

REVISIONS:

ISSUE DATE: **03/10/16**
PROJECT #: **15084**
DRAWN BY: **SAL**

SHEET NUMBER
A1