Fordham Blvd. Apartments

RAM REALTY SERVICES

1300 FORDHAM BOULEVARD
CHAPEL HILL, NORTH CAROLINA

SHEET	SHEET NAME
G0.01	COVER SHEET
SD1.00	CONTEXT MAP
SD2.00	EXISTING CONDITIONS
SD3.00	SITE PLAN
SD4.00	BLOCK LENGTH DIAGRAM
SD5.00	CONNECTIVITY PLAN
SD6.00	PEDESTRIAN AREA PLAN/ SITE FURNITURE
SD7.00	LANDSCAPE PLAN
C0101	EXISTING CONDITIONS, DEMOLITION & LANDSCAPE PROTECTION PLAN
C1001	SITE PLAN ENLARGEMENT
A1.00	PARKING LEVEL
A1.01	1ST FLOOR PLAN
A1.02	2ND FLOOR PLAN
A1.03	3RD FLOOR PLAN
A1.04	4TH FLOOR PLAN
A1.05	5TH FLOOR PLAN
A1.06	6TH FLOOR PLAN
A1.07	ROOF PLAN
A2.11	EXTERIOR ELEVATIONS
A2.12	EXTERIOR ELEVATIONS
A2.13	EXTERIOR ELEVATIONS
A2.14	EXTERIOR SECTION/ ELEVATIONS
A2.15	EXTERIOR RENDERING
A2.21	EXTERIOR BUILDING MATERIALS & LIGHTING
A3.01	BUILDING SECTIONS

APPROACH TOWARDS MOTOR COURT

Certificate of Appropriateness Application

APRIL 21, 2017

CLINE DESIGN

125 N. Harrington St.
Raleigh, NC 27603
919/833-6413
919/836-1280 FAX
ClineDesignAssoc.com

(PIN): 9799245697, 9799242361

RAM REALTY SERVICES
Fordham Blvd. Apartments
1300 FORDHAM BOULEVARD
CHAPEL HILL, NORTH CAROLINA

NOT FOR CONSTRUCTION

CERTIFICATE OF APPROPRIATENESS APPLICATION

PROJECT:	016133
DATE:	04.21.2017
REVISIONS:	DATE

DRAWN BY:	AF
CHECKED BY:	Checker

COVER SHEET

G0.01

© 2017 CLINE DESIGN ASSOCIATES, P.A. EXPRESSLY RESERVES ITS COMMON LAW COPYRIGHT AND OTHER PROPERTY RIGHTS IN THESE PLANS. THESE PLANS ARE NOT TO BE REPRODUCED, CHANGED OR COPIED IN ANY FORM OR MANNER WHATSOEVER, NOR ARE THEY TO BE ASSIGNED TO ANY THIRD PARTY WITHOUT FIRST OBTAINING THE EXPRESSED WRITTEN PERMISSION AND CONSENT OF CLINE DESIGN ASSOCIATES, P.A.

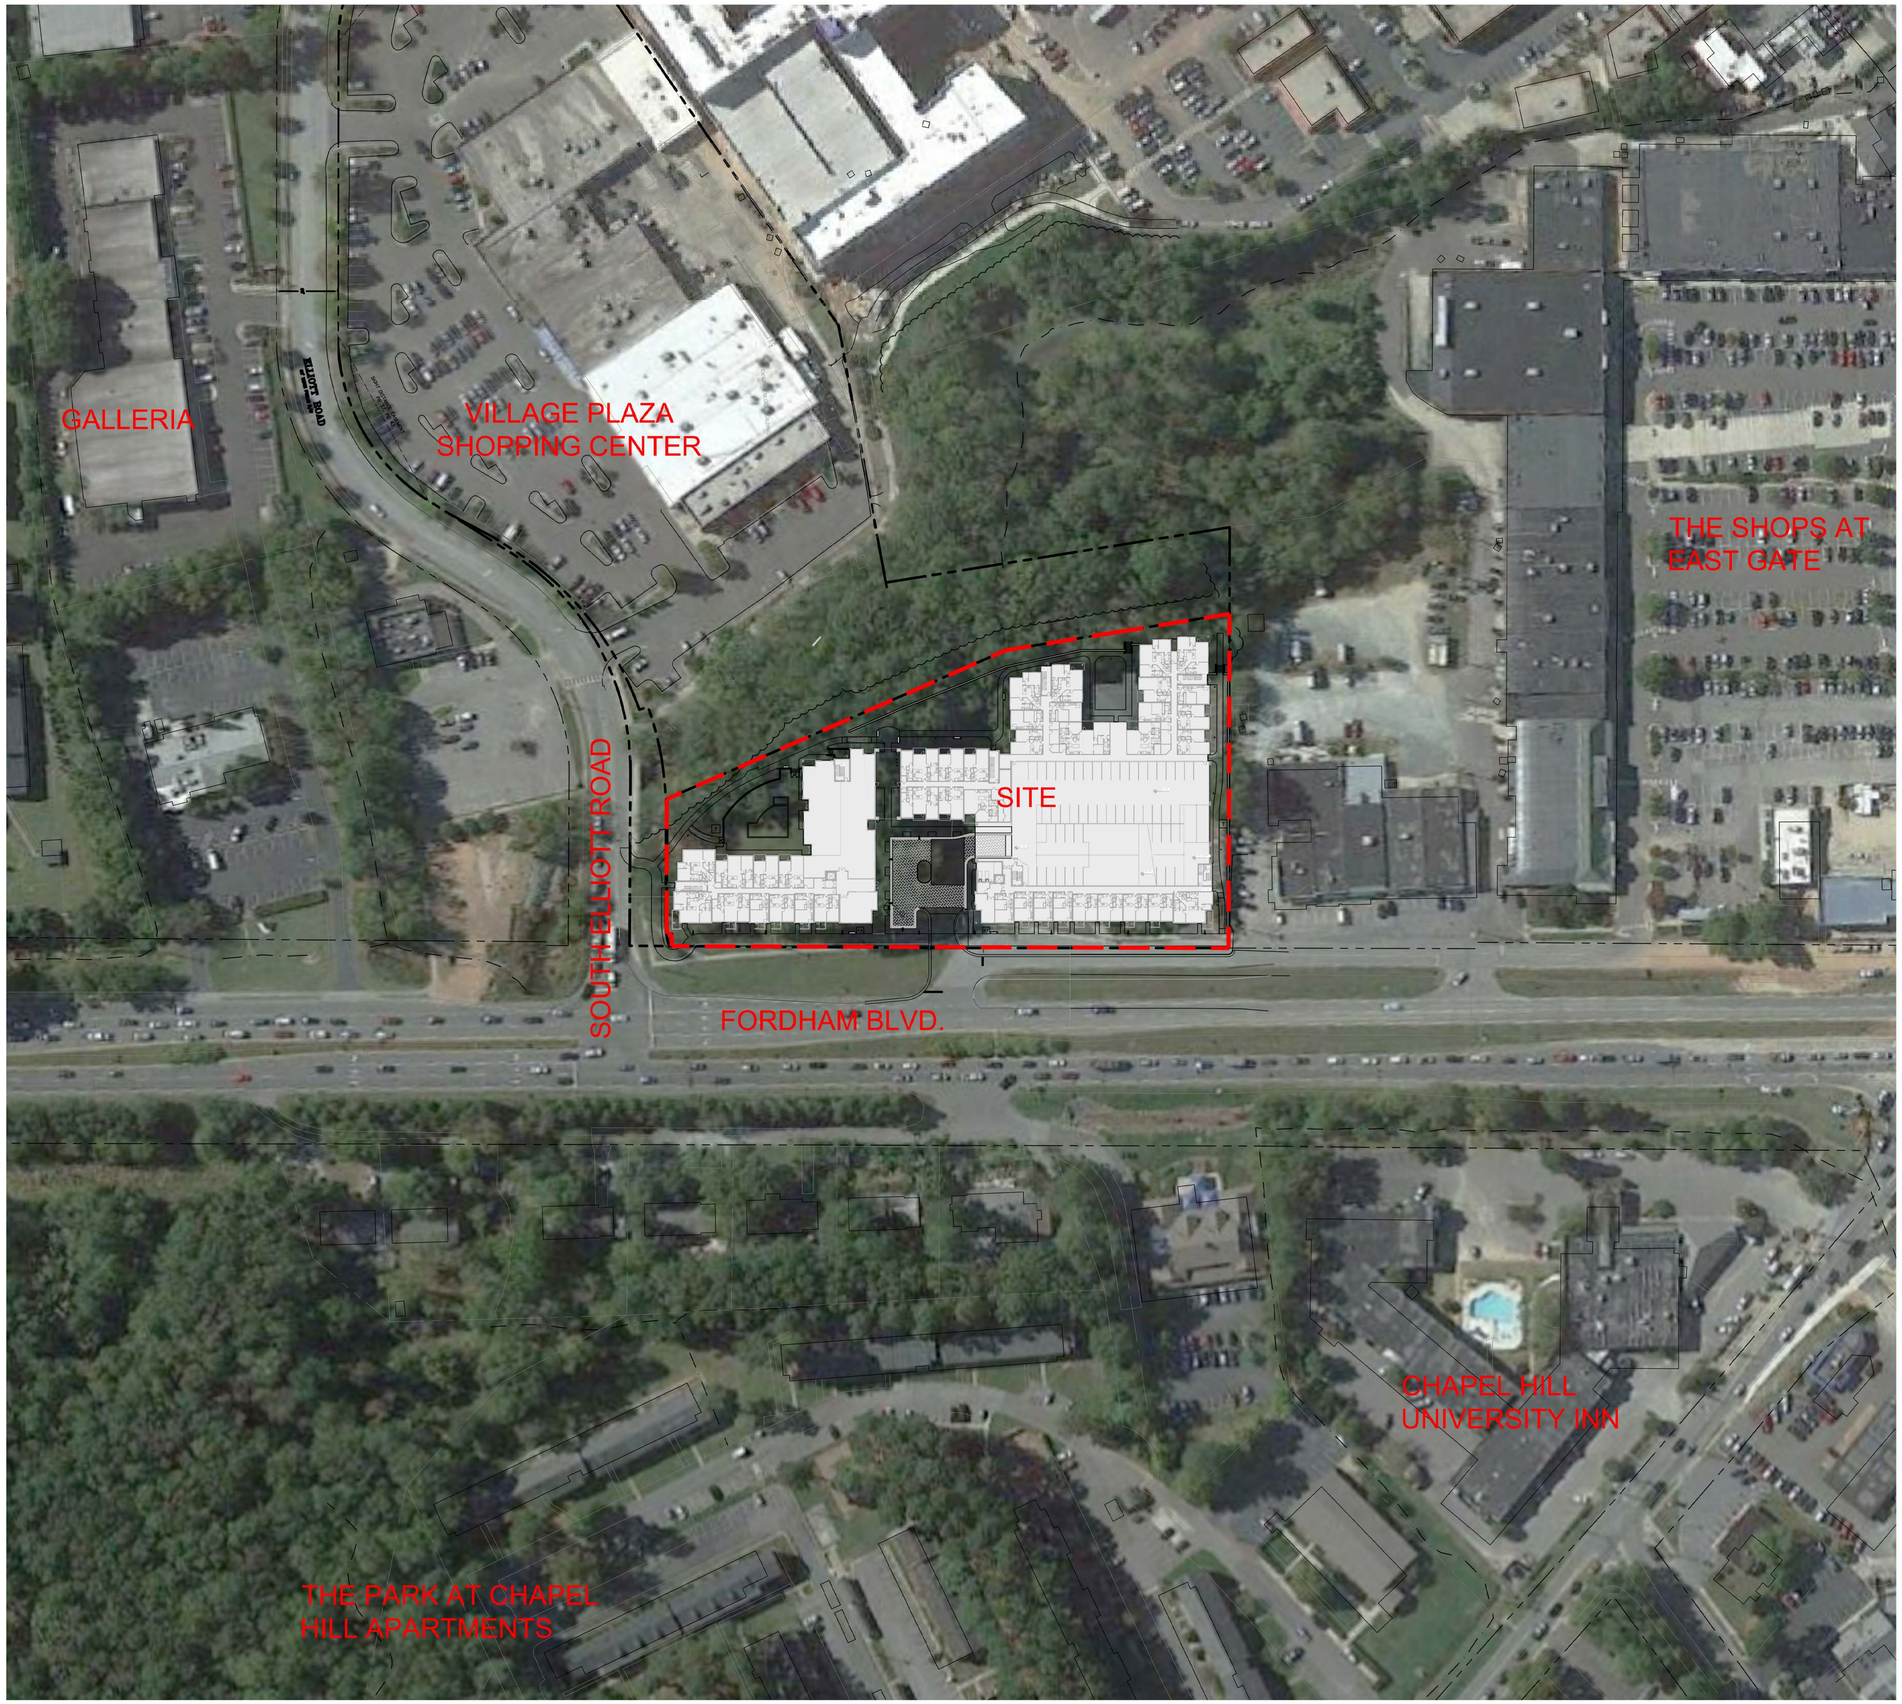

Context Map
Scale: 1" = 60'
01

CLINE DESIGN
125 N. Harrington St.
Raleigh, NC 27603
919/833-6413
919/836-1280 FAX
ClineDesignAssoc.com

Pin: 9799245697, 9799242361

RAM REALTY SERVICES

Fordham Blvd. Apartments

1300 FORDHAM BOULEVARD
CHAPEL HILL, NORTH CAROLINA

NOT FOR CONSTRUCTION

CERTIFICATE OF APPROPRIATENESS APPLICATION

PROJECT: 016133
DATE: 04.21.2017
REVISIONS: DATE

DRAWN BY: SP / CT
CHECKED BY: JCW
Context Map

SD1.00

© 2017 CLINE DESIGN ASSOCIATES, PA EXPRESSLY RESERVES ITS COMMON LAW COPYRIGHT AND OTHER PROPERTY RIGHTS IN THESE PLANS. THESE PLANS ARE NOT TO BE REPRODUCED, CHANGED OR COPIED IN ANY FORM OR MANNER WHATSOEVER, NOR ARE THEY TO BE ASSIGNED TO ANY THIRD PARTY WITHOUT FIRST OBTAINING THE EXPRESSED WRITTEN PERMISSION AND CONSENT OF CLINE DESIGN ASSOCIATES, PA.

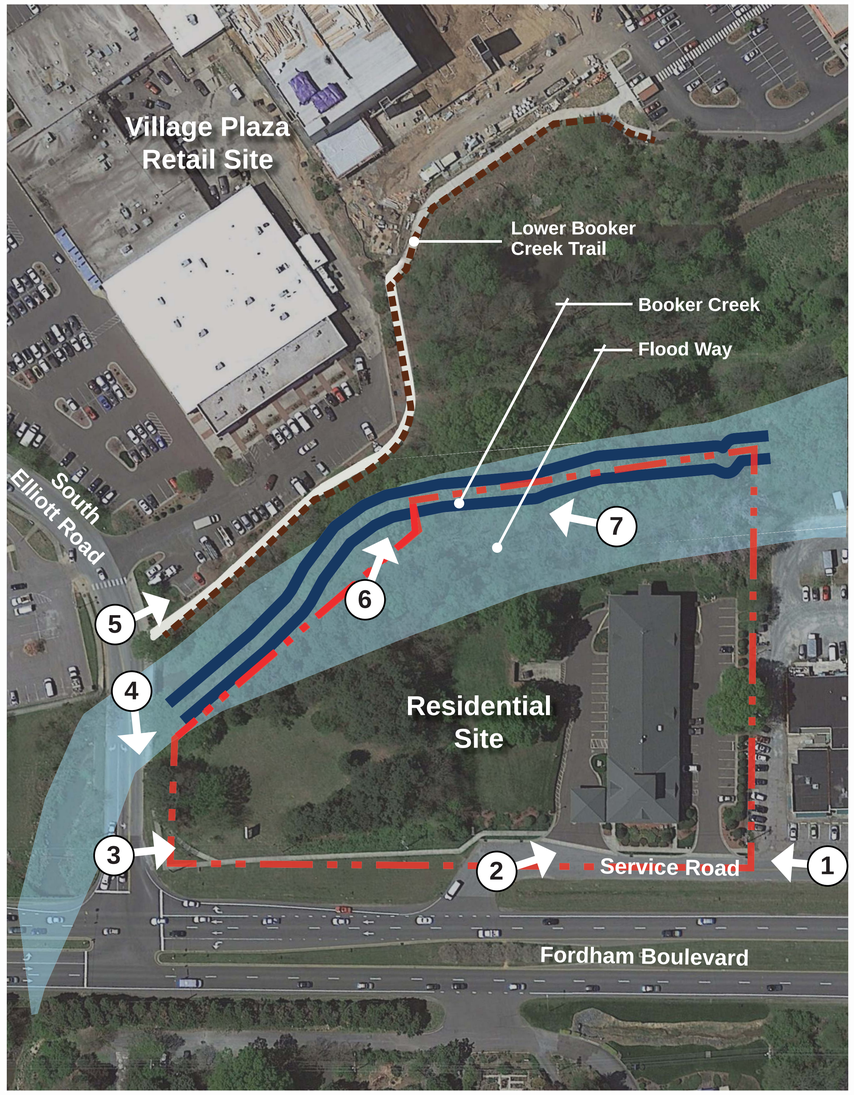

Existing Conditions

CLINE DESIGN
125 N. Harrington St.
Raleigh, NC 27603
919/833-6413
919/836-1280 FAX
ClineDesignAssoc.com

PIN: 9799245697, 9799242361

RAM REALTY SERVICES
Fordham Blvd. Apartments
1300 FORDHAM BOULEVARD
CHAPEL HILL, NORTH CAROLINA

NOT FOR CONSTRUCTION

CERTIFICATE OF APPROPRIATENESS APPLICATION

PROJECT: 016133
DATE: 04.21.2017

REVISIONS:	DATE

DRAWN BY: SP / CT
CHECKED BY: JCW

Existing Conditions

SD2.00

© 2017 CLINE DESIGN ASSOCIATES, PA. EXPRESSLY RESERVES ITS COMMON LAW COPYRIGHT AND OTHER PROPERTY RIGHTS IN THESE PLANS. THESE PLANS ARE NOT TO BE REPRODUCED, CHANGED OR COPIED IN ANY FORM OR MANNER WHATSOEVER, NOR ARE THEY TO BE ASSIGNED TO ANY THIRD PARTY WITHOUT FIRST OBTAINING THE EXPRESSED WRITTEN PERMISSION AND CONSENT OF CLINE DESIGN ASSOCIATES, PA.

FUTURE GREENWAY (TYP)
RETAINING WALL (TYP)
PROPERTY LINE (TYP)
OUTDOOR AMENITY SPACE SEE SHEET SD6.00
CONCRETE COURTYARD
RECREATION SPACE SEE SHEET SD6.00
CONCRETE STAIRS
LANDSCAPED COURTYARD
PLANTED
SHED
BUILDING 2 5 STORY SEE ARCH. PLANS
6' CONCRETE WALK
FITNESS CENTER & CLUBHOUSE SEE ARCH. PLANS
POOL
BUILDING OVERHANG (TYP)
TREE PLANTER OPENINGS (TYP) 5' X 8' MIN.
PARKING DECK SEE ARCH. PLANS
ACCESSIBLE RAMP
HEAVY DUTY CONCRETE - SEE CIVIL PLANS
BUILDING 1 6 STORY SEE ARCH. PLANS
ACCESSIBLE RAMP (TYP)
BIKE RACK (TYP)
BENCH (TYP)
PERMEABLE CONCRETE PAVERS - SEE CIVIL PLANS
BUILDING 2 5 STORY SEE ARCH. PLANS
LIGHT COLUMN (TYP) SEE LIGHTING PLAN
STOOPS AND PATIOS SEE ARCH. PLANS
SITE LIGHTING (TYP) SEE LIGHTING PLAN
SOUTH ELLIOTT ROAD
N 84°26'31" W 1476.50'
S 05°16'35" W 269.34
8' PLANTING STRIP
CONCRETE WALKS TO STOOPS (TYP.)
12' CONCRETE MULTI-USE PATH
12' HEAVY DUTY CONCRETE AT CROSSING
SERVICE ROAD
FORDHAM BLVD.

*REFER TO EPHESUS FORDHAM DISTRICT PERMIT APPLICATION FOR ADDITIONAL LAYOUT AND EXISTING CONDITION INFORMATION.

20' 10' 0 20' 40'

Site Plan
Scale: 1" = 20'
01

CLINE DESIGN
125 N. Harrington St.
Raleigh, NC 27603
919/833-6413
919/836-1280 FAX
ClineDesignAssoc.com

Pin: 9799245697, 9799242361

RAM REALTY SERVICES
Fordham Blvd. Apartments
1300 FORDHAM BOULEVARD
CHAPEL HILL, NORTH CAROLINA

NOT FOR CONSTRUCTION

CERTIFICATE OF APPROPRIATENESS APPLICATION

PROJECT: 016133
DATE: 04.21.2017
REVISIONS: DATE

DRAWN BY: SP / CT
CHECKED BY: JCW
Site Plan

SD3.00

© 2017 CLINE DESIGN ASSOCIATES, PA EXPRESSLY RESERVES ITS COMMON LAW COPYRIGHT AND OTHER PROPERTY RIGHTS IN THESE PLANS. THESE PLANS ARE NOT TO BE REPRODUCED, CHANGED OR COPIED IN ANY FORM OR MANNER WHATSOEVER, NOR ARE THEY TO BE ASSIGNED TO ANY THIRD PARTY WITHOUT FIRST OBTAINING THE EXPRESSED WRITTEN PERMISSION AND CONSENT OF CLINE DESIGN ASSOCIATES, PA

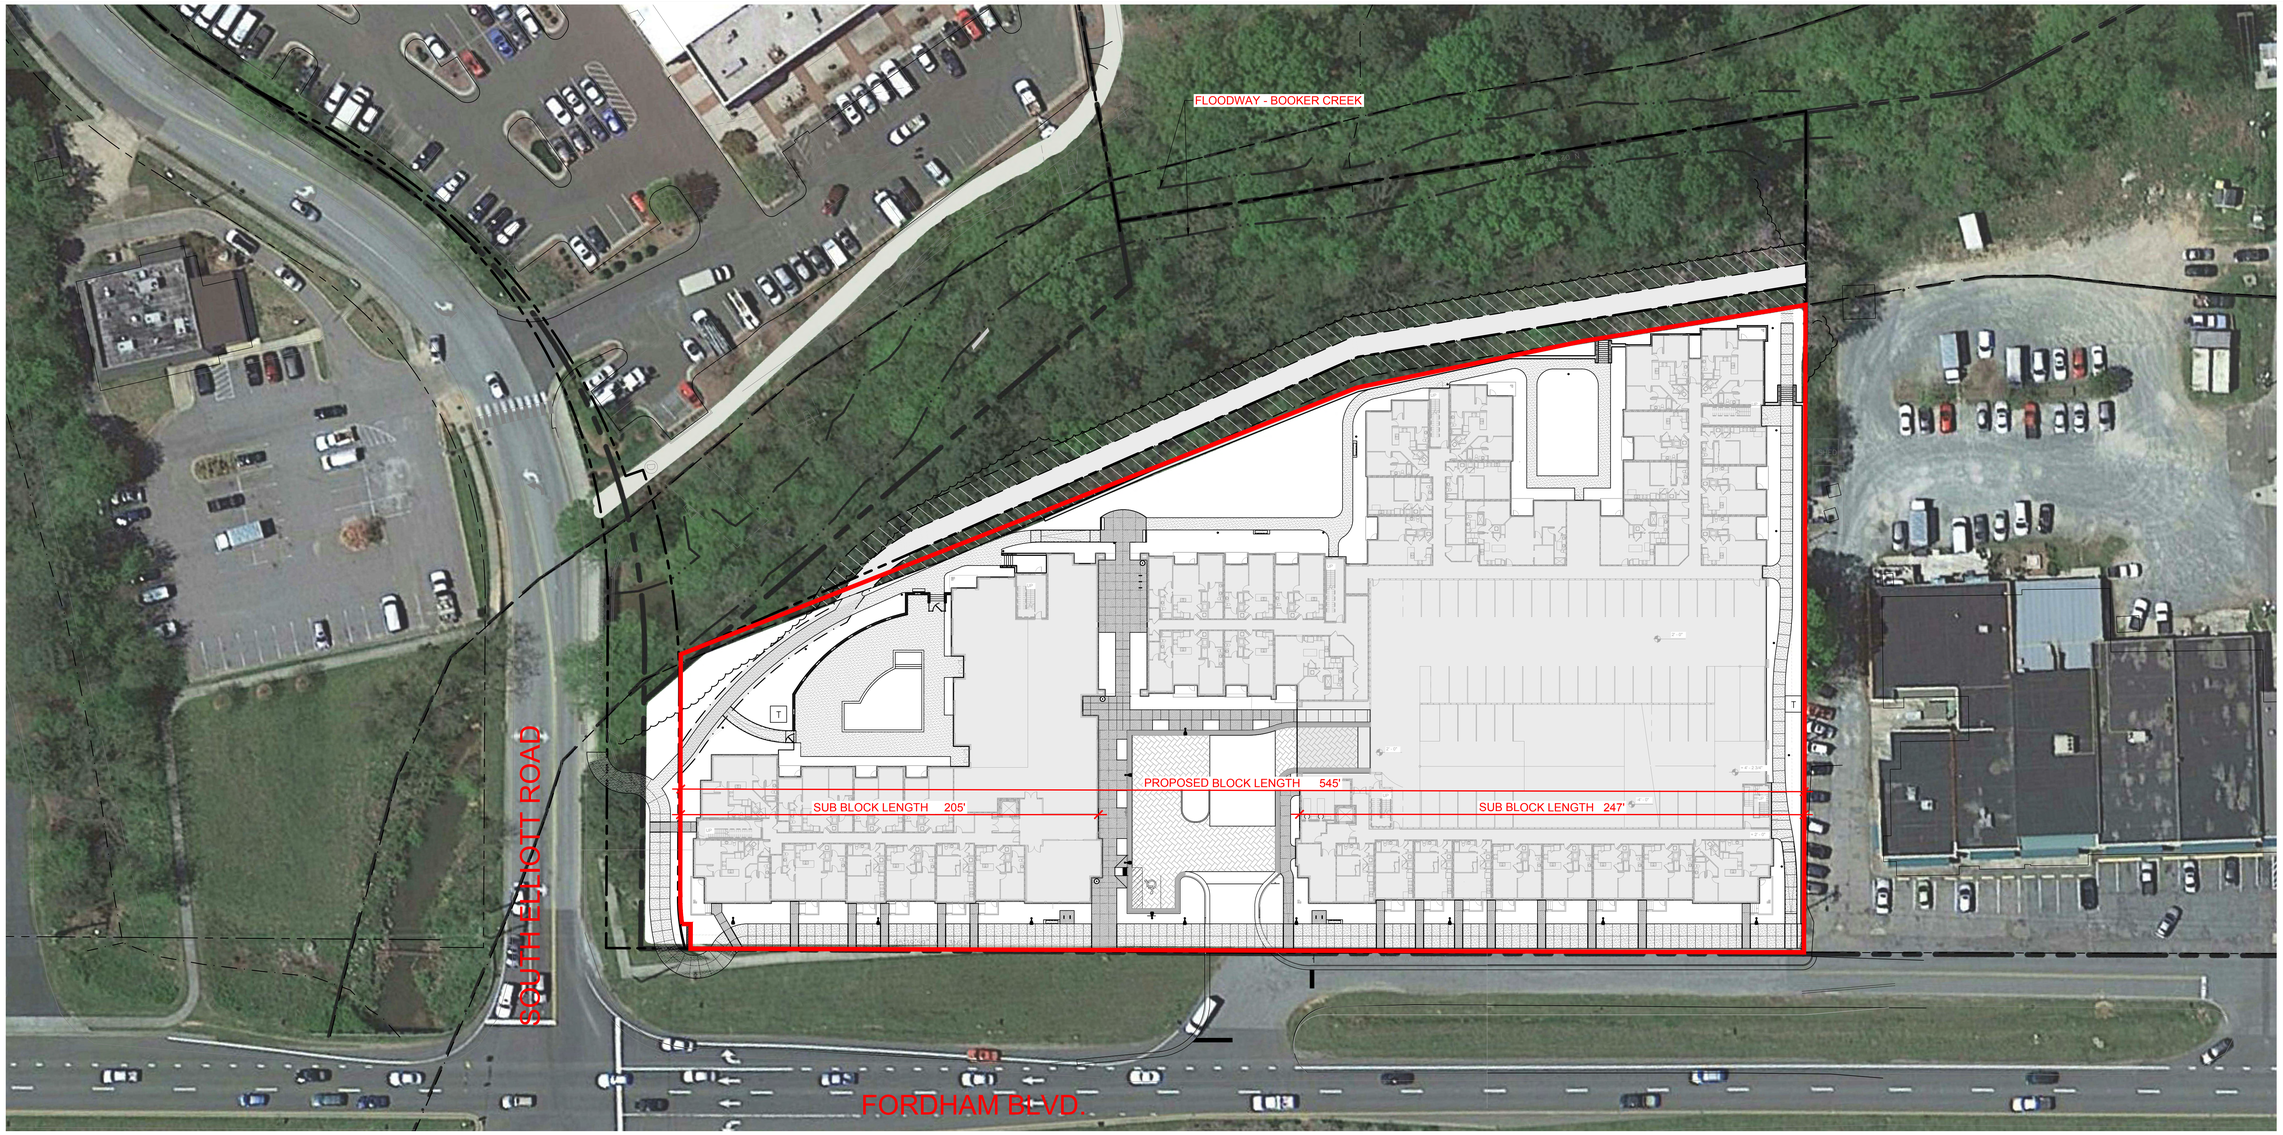

Block Length Diagram 02
Scale: 1" = 30'

TOWN OF CHAPEL HILL - STUDY 1

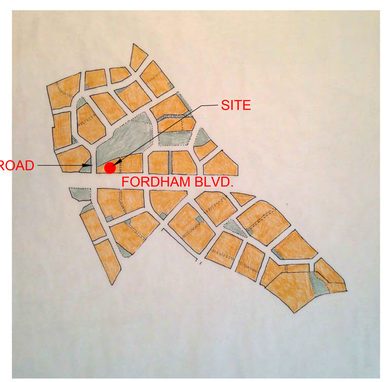

TOWN OF CHAPEL HILL - STUDY 2

TOWN OF CHAPEL HILL - STUDY 3

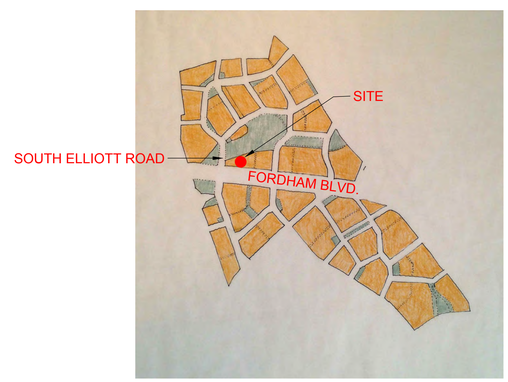

DESIGN ALT. 1
FOR BLOCK LENGTH
GREATER THAN 400'

Town of Chapel Hill Block Studies 01

CLINE DESIGN
125 N. Harrington St.
Raleigh, NC 27603
919/833-6413
919/836-1280 FAX
ClineDesignAssoc.com

Pin: 9799245697, 9799242361

RAM REALTY SERVICES
Fordham Blvd. Apartments
1300 FORDHAM BOULEVARD
CHAPEL HILL, NORTH CAROLINA

© 2017 CLINE DESIGN ASSOCIATES, PA EXPRESSLY RESERVES ITS COMMON LAW COPYRIGHT AND OTHER PROPERTY RIGHTS IN THESE PLANS. THESE PLANS ARE NOT TO BE REPRODUCED, CHANGED OR COPIED IN ANY FORM OR MANNER WHATSOEVER, NOR ARE THEY TO BE ASSIGNED TO ANY THIRD PARTY WITHOUT FIRST OBTAINING THE EXPRESSED WRITTEN PERMISSION AND CONSENT OF CLINE DESIGN ASSOCIATES, PA.

NOT FOR CONSTRUCTION

CERTIFICATE OF APPROPRIATENESS APPLICATION

PROJECT: 016133
DATE: 04.21.2017
REVISIONS: DATE

DRAWN BY: SP / CT
CHECKED BY: JCW
Blo□□Len□th Dia□ram

SD4.00

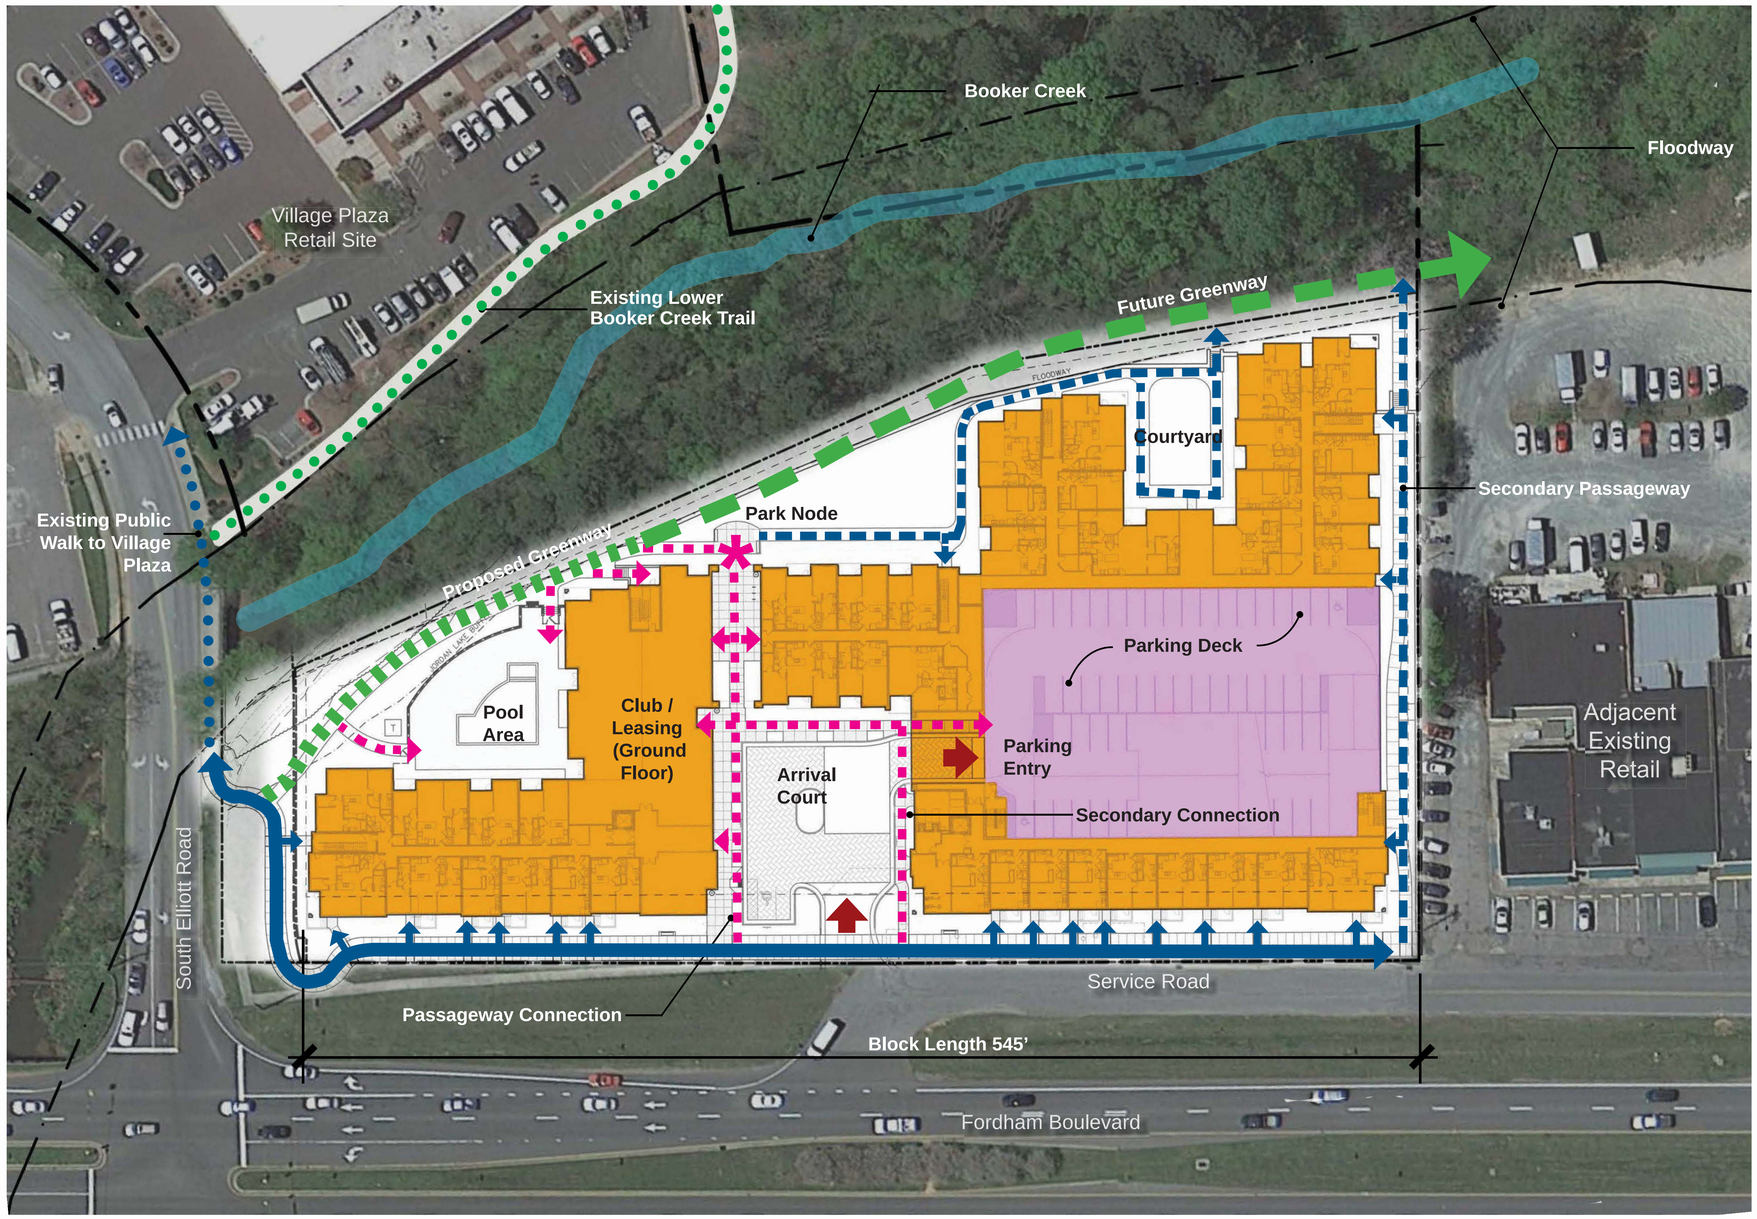

Legend

- Park Node
- 12’ Multi-Use Path
- Building Entry
- Pedestrian Passageway
- Secondary Pedestrian Path
- Parking Entry
- Greenway Circulation
- Existing Lower Booker Creek Trail
- Existing Public Walk

30’ 15’ 0’ 30’ 60’

Design Alt 1

Connectivity Alternate for Block Length Greater than 400’

Connectivity Plan

CLINE DESIGN
125 N. Harrington St.
Raleigh, NC 27603
919/833-6413
919/836-1280 FAX
ClineDesignAssoc.com

PIN: 9799245697, 9799242361

RAM REALTY SERVICES
Fordham Blvd. Apartments
1300 FORDHAM BOULEVARD
CHAPEL HILL, NORTH CAROLINA

NOT FOR CONSTRUCTION

CERTIFICATE OF APPROPRIATENESS APPLICATION

PROJECT: 016133
DATE: 04.21.2017
REVISIONS: | DATE

DRAWN BY: SP / CT
CHECKED BY: JCW

Connectivity Plan

SD5.00

© 2017 CLINE DESIGN ASSOCIATES, PA EXPRESSLY RESERVES ITS COMMON LAW COPYRIGHT AND OTHER PROPERTY RIGHTS IN THESE PLANS. THESE PLANS ARE NOT TO BE REPRODUCED, CHANGED OR COPIED IN ANY FORM OR MANNER WHATSOEVER, NOR ARE THEY TO BE ASSIGNED TO ANY THIRD PARTY WITHOUT FIRST OBTAINING THE EXPRESSED WRITTEN PERMISSION AND CONSENT OF CLINE DESIGN ASSOCIATES, PA.