NOT USED

SCALE: 1/16" = 1'-0" | 8

BLDG 2 - REAR/SOUTH ELEVATION COURTYARD

SCALE: 1/16" = 1'-0" | 7

BLDG 2 - REAR/SOUTH ELEVATION

SCALE: 1/16" = 1'-0" | 3

BLDG 2 - WEST ELEVATION COURYARD (FACING RAMS PLAZA & BLDG 1)

SCALE: 1/16" = 1'-0" | 6

BLDG 2 - WEST ELEVATION (FACING RAMS PLAZA & BLDG 1)

SCALE: 1/16" = 1'-0" | 2

NOT USED

SCALE: 1/16" = 1'-0" | 5

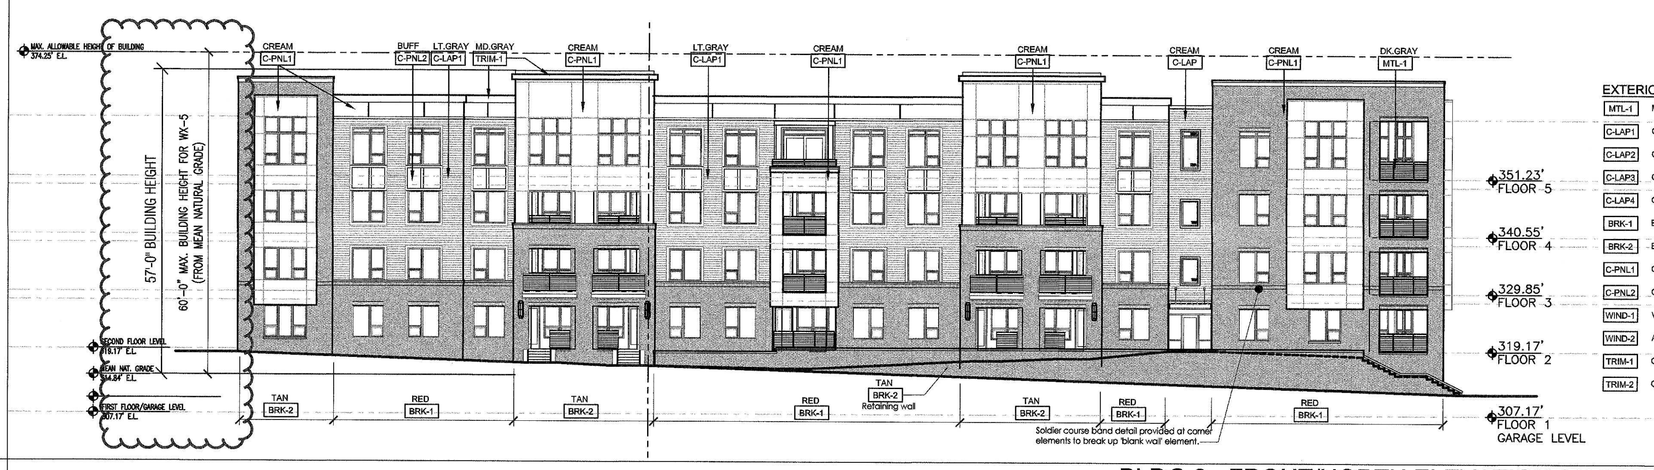

EXTERIOR FINISH LEGEND:

MTL-1	MISCELLANEOUS METAL - "DARK GRAY"
C-LAP1	CEMENTITIOUS LAP SIDING - "LIGHT GRAY"
C-LAP2	CEMENTITIOUS LAP SIDING - "COOL GRAY"
C-LAP3	CEMENTITIOUS LAP SIDING - "BUFF"
C-LAP4	CEMENTITIOUS LAP SIDING - "DARK GRAY"
BRK-1	BRICK VENEER - "RED"
BRK-2	BRICK VENEER - "TAN"
C-PNL1	CEMENTITIOUS PANEL -"CREAM"
C-PNL2	CEMENTITIOUS PANEL -"BUFF"
WIND-1	VINYL CLAD WINDOWS - "TAN"
WIND-2	ALUMINUM STOREFRONT - TAN
TRIM-1	CORNICE TRIM - "MEDIUM GRAY"
TRIM-2	CORNICE TRIM - "CREAM"

BLDG 2 - FRONT/NORTH ELEVATION (FACING NEW ROAD)

SCALE: 1/16" = 1'-0" | 1

©2017 DAVIS ARCHITECTS EXPRESSLY RESERVES ITS COMMON LAW COPYRIGHT AND OTHER PROPERTY RIGHTS IN THESE PLANS. THESE PLANS ARE NOT TO BE REPRODUCED, CHANGED OR COPIED IN ANY FORM OR MANNER WHATSOEVER, NOR ARE THEY TO BE ASSIGNED TO ANY THIRD PARTY WITHOUT FIRST OBTAINING THE EXPRESSED WRITTEN PERMISSION AND CONSENT OF JDAVIS ARCHITECTS, PLLC

JDAVIS
510 South Wilmington St. | Raleigh, NC 27601 | tel 919.835.1500
1518 Walnut St. Suite 1308 | Philadelphia, PA 19102 | tel 215.545.0121

LEON Capital Group

Leon Capital Group
Hillstone - Building 2
Chapel Hill, North Carolina

FOR REFERENCE ONLY

J. DAVIS ARCHITECTS, PLLC REGISTERED PROFESSIONAL ENGINEER SEAL CERT. NO. 51200 RALEIGH, N.C.

		DATE
PROJECT:	16025	
ISSUE:	SCHEMATIC DESIGN	.
	FDP-S SUBMITTAL	08.07.17
	DESIGN DEVELOPMENT	02.20.17
	DECK-FTN PERMIT SET	04.21.17
	50% CD SET	05.17.17
REVISIONS:	PERMIT SET	. .
	.	. .
	.	. .
	.	. .
	.	. .
	.	. .
DRAWN BY:	.	
CHECKED BY:	.	
CONTENT:	BUILDING 2 ELEVATIONS	

GA3.02a

6/14/2017 4:53 PM 16proj\16025_Hillstone Chapel Hill_Output\FDP Submittal 05-14-17\GA3.02a-b.dwg

NOT USED

SCALE: 1/16" = 1'-0"

8

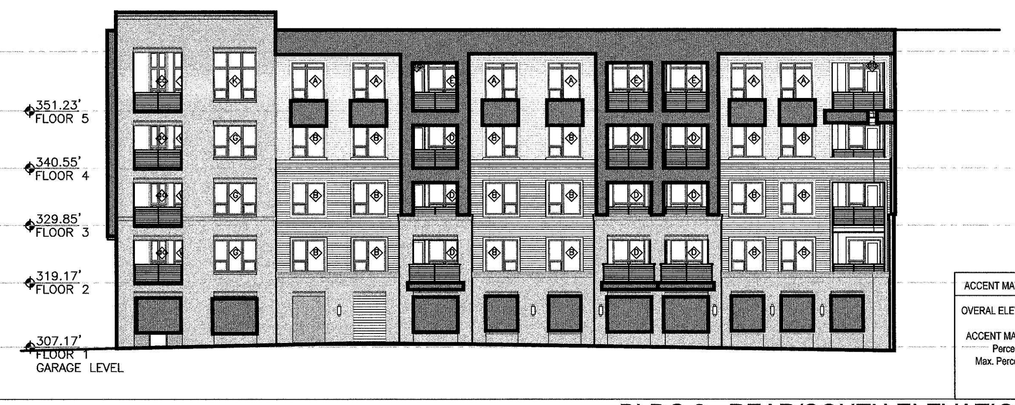

BLDG 2 - REAR/SOUTH ELEVATION COURTYARD

SCALE: 1/16" = 1'-0"

7

BLDG 2 - WEST ELEVATION COURYARD (FACING RAMS PLAZA & BLDG 1)

SCALE: 1/16" = 1'-0"

6

NOT USED

SCALE: 1/16" = 1'-0"

5

BLDG 2 - EAST ELEVATION (FACING LEGION ROAD)

SCALE: 1/16" = 1'-0"

4

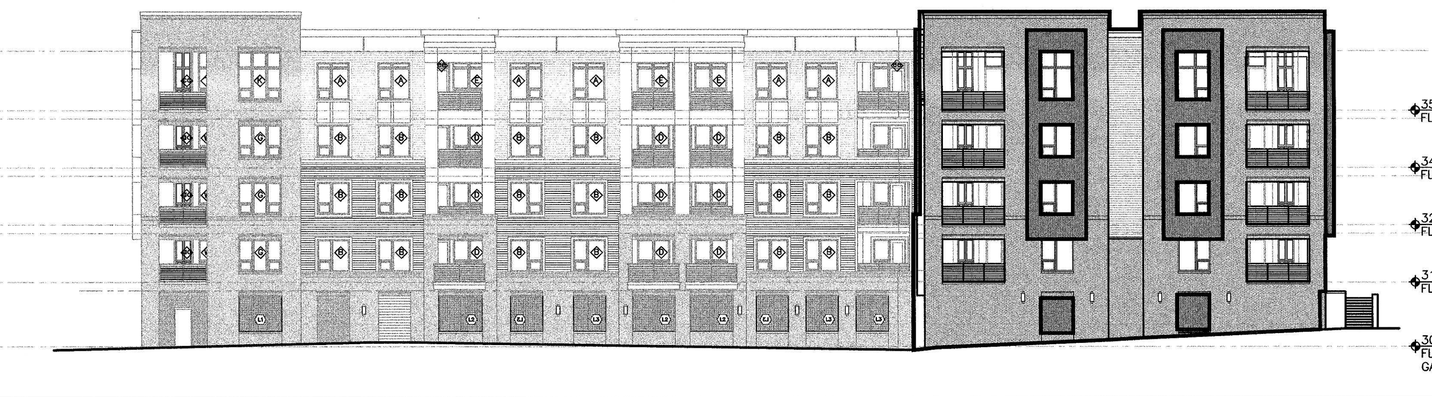

BLDG 2 - REAR/SOUTH ELEVATION

SCALE: 1/16" = 1'-0"

3

ACCENT MATERIAL CALCULATION

BLDG 2 - WEST ELEVATION (FACING RAMS PLAZA & BLDG 1)

SCALE: 1/16" = 1'-0"

2

BLDG 2 - FRONT/NORTH ELEVATION (FACING NEW ROAD)

SCALE: 1/16" = 1'-0"

1

©2017 JDAVIS ARCHITECTS EXPRESSLY RESERVES ITS COMMON LAW COPYRIGHT AND OTHER PROPERTY RIGHTS IN THESE PLANS. THESE PLANS ARE NOT TO BE REPRODUCED, CHANGED OR COPIED IN ANY FORM OR MANNER WHATSOEVER, NOR ARE THEY TO BE ASSIGNED TO ANY THIRD PARTY WITHOUT FIRST OBTAINING THE EXPRESSED WRITTEN PERMISSION AND CONSENT OF JDAVIS ARCHITECTS, PLLC

JDAVIS
510 South Wilmington St. | Raleigh, NC 27601 | tel 919.835.1500
1518 Walnut St. Suite 1308 | Philadelphia, PA 19102 | tel 215.545.0121

LEON Capital Group

Leon Capital Group
Hillstone - Building 2
Chapel Hill, North Carolina

FOR REFERENCE ONLY

J. DAVIS ARCHITECTS, PLLC
CERT. NO. 51208
NORTH CAROLINA
RALEIGH, N.C.

		DATE
PROJECT:	16025	
ISSUE:	SCHEMATIC DESIGN	.
	FDP-5 SUBMITTAL	08.07.17
	DESIGN DEVELOPMENT	02.20.17
	DECK-FTN PERMIT SET	04.21.17
	50% CD SET	05.17.17
REVISIONS:	PERMIT SET	.
	.	.
	.	.
	.	.
	.	.
	.	.
	.	.
DRAWN BY:	.	
CHECKED BY:	.	
CONTENT:	BUILDING 2 ELEVATIONS	
	ACCENT MATERIAL CALCULATIONS	
	.	
	.	

GA3.02b

6/14/2017 4:53 PM \\Rpcnj\16025_Hillstone Chapel Hill\7_Output\DRP Submittal 06-14-17\GA3.02b-b.dwg

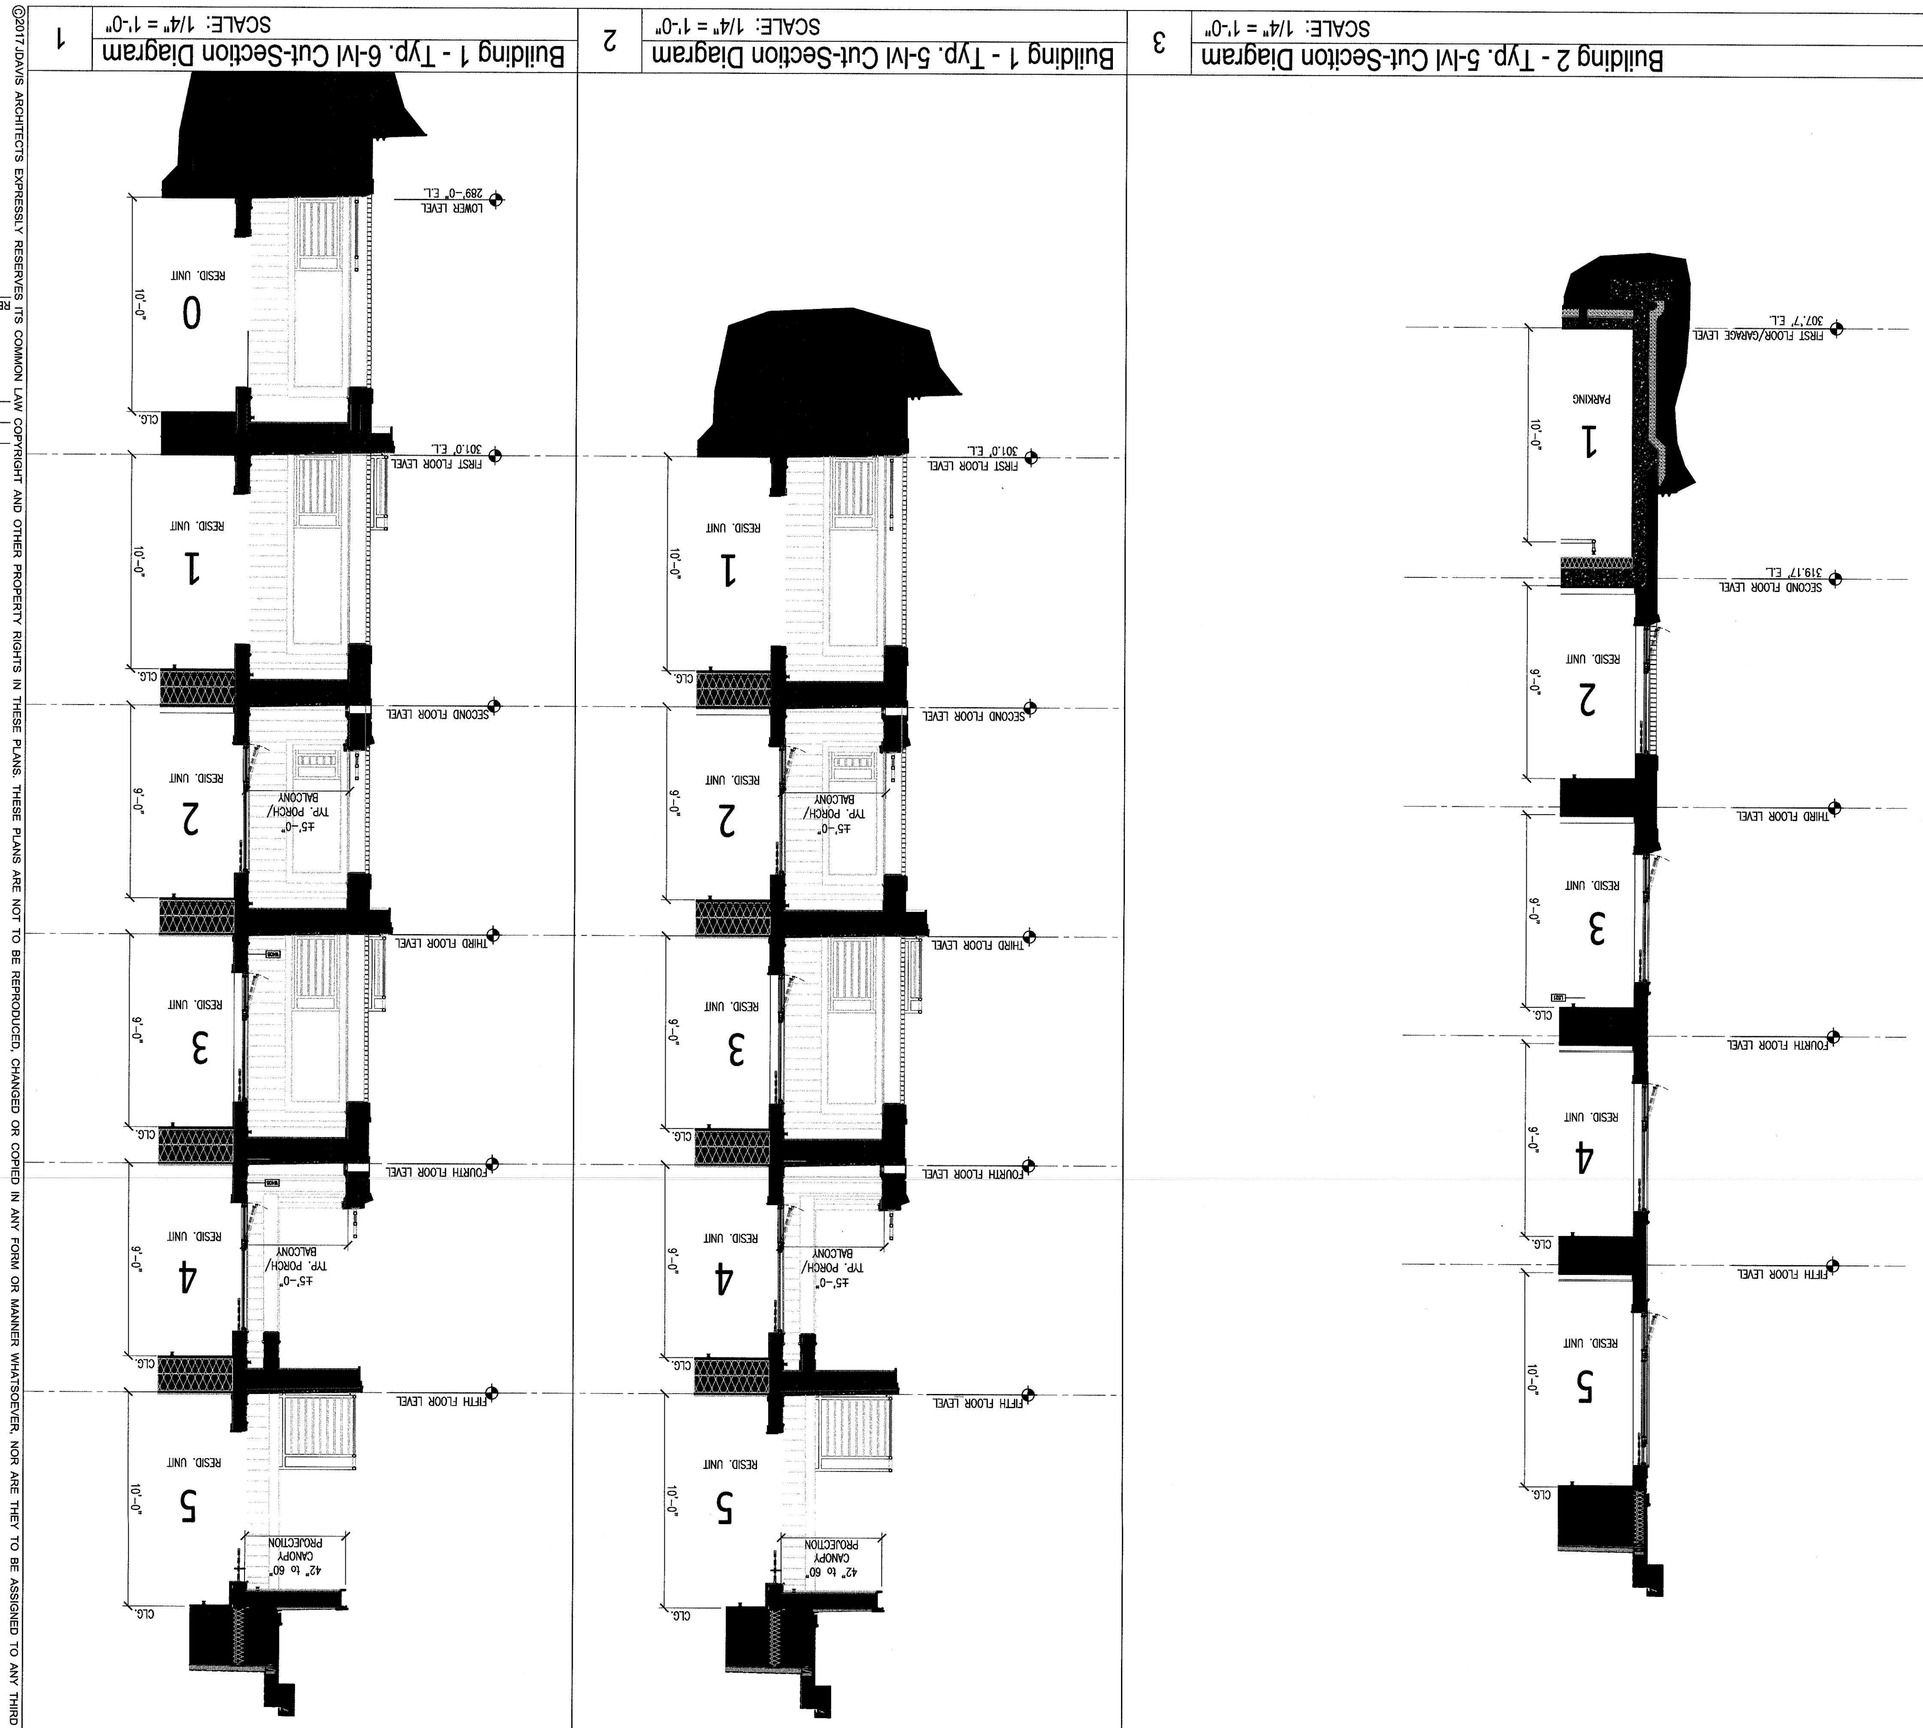

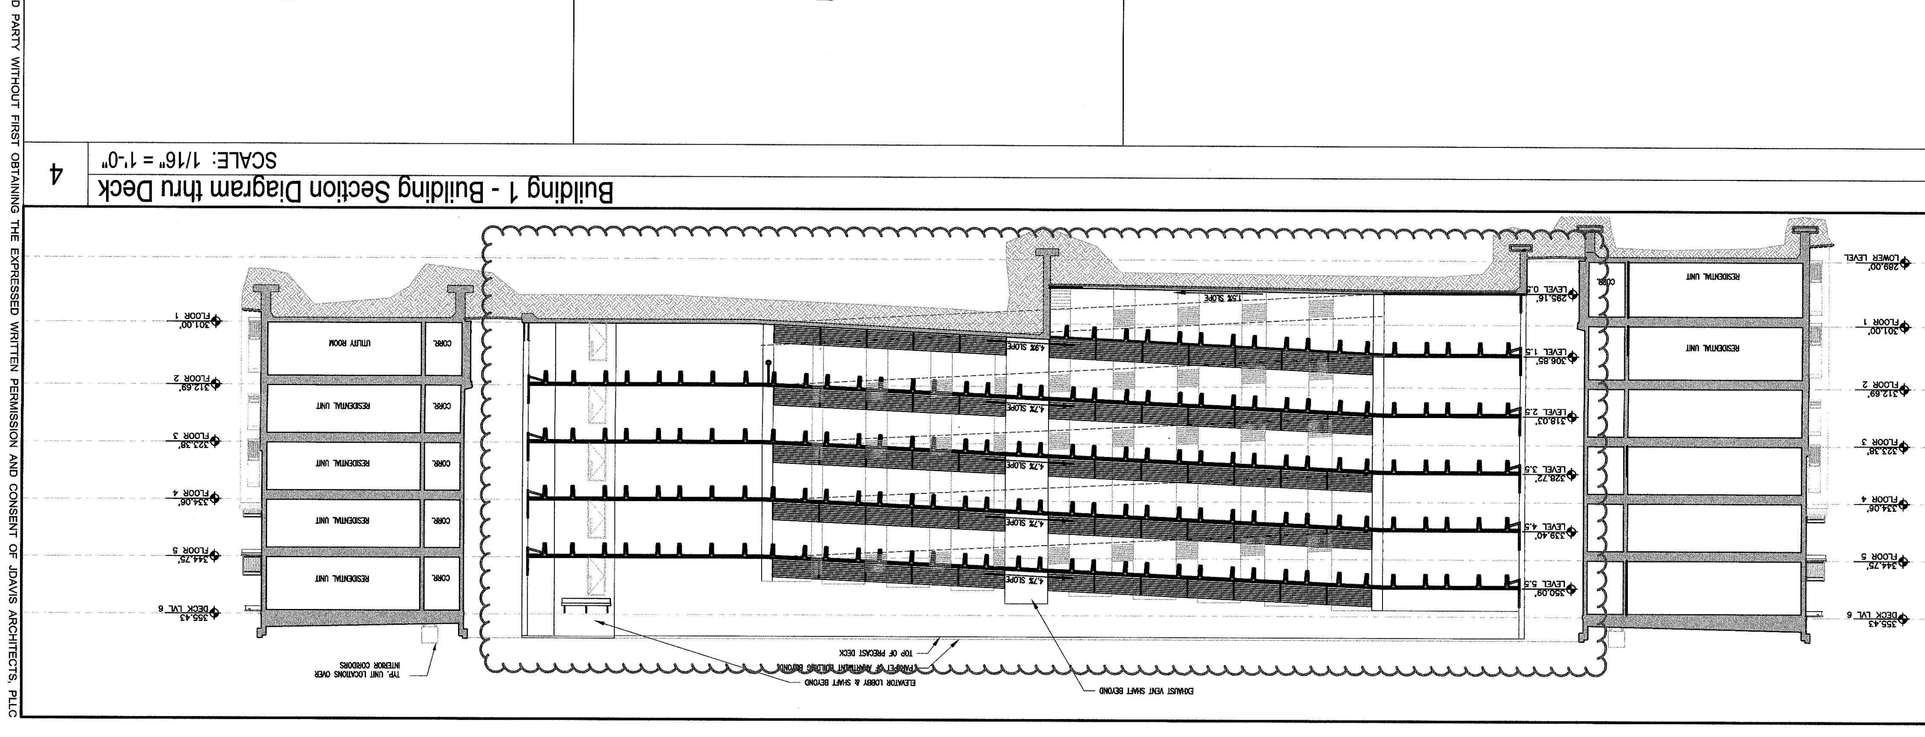

©2017 JDAVIS ARCHITECTS EXPRESSLY RESERVES ITS COMMON LAW COPYRIGHT AND OTHER PROPERTY RIGHTS IN THESE PLANS. THESE PLANS ARE NOT TO BE REPRODUCED, CHANGED OR COPIED IN ANY FORM OR MANNER WHATSOEVER, NOR ARE THEY TO BE ASSIGNED TO ANY THIRD PARTY WITHOUT FIRST OBTAINING THE EXPRESSED WRITTEN PERMISSION AND CONSENT OF JDAVIS ARCHITECTS, PLLC

REVISIONS:	
PERMIT SET	.
50% CD SET	06.12.17
DCI/CFTN PERMIT SET	04.21.17
DESIGN DEVELOPMENT	02.20.17
FDP-5 SUBMITTAL	08.07.17
SCHEMATIC DESIGN	.
ISSUE	

PROJECT: 16025

DATE

L. DAVID ARCHITECTURE, PLLC
CERT. NO 5236
RALEIGH, N.C.

FOR REFERENCE ONLY

Leon Capital Group
Hillstone
Chapel Hill, North Carolina

CONTENT: SECTION DIAGRAMS

GA3.03

JDAVIS
510 South Wilmington St. | Raleigh, NC 27601 | tel 919.835.1500
1518 Walnut St. Suite 1300 | Philadelphia, PA 19102 | tel 215.545.0121

Plotted: 09/06/17 11:38 AM By: Melissa Dees Plotted By: Melissa Dees File: K:\16025 Hillstone\Revit\Hillstone_Central.rvt

ULTRA SPACE SAVER
Submittal Sheet

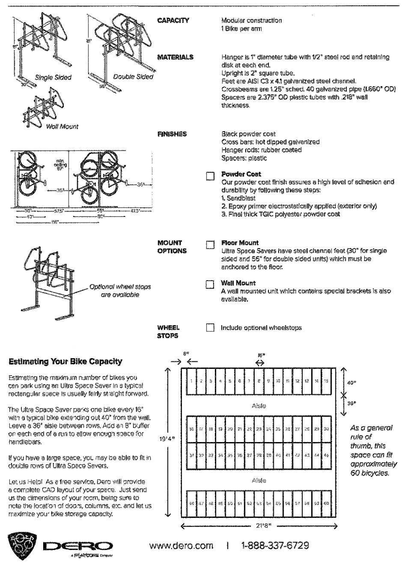

HIGH-DENSITY BIKE RACK STORAGE SPECIFICATIONS

SCALE: 1/4" = 1'-0" | 3

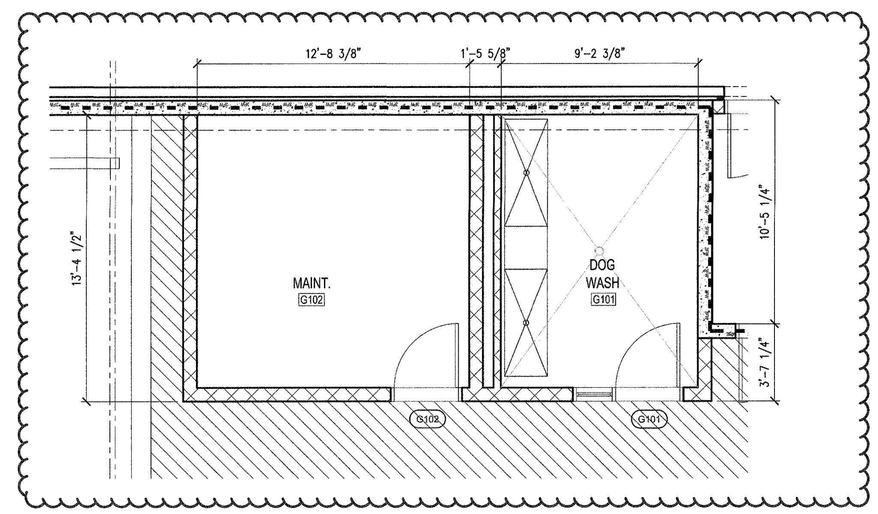

MAINTENANCE & DOG WASH

SCALE: 1/4" = 1'-0" | 2

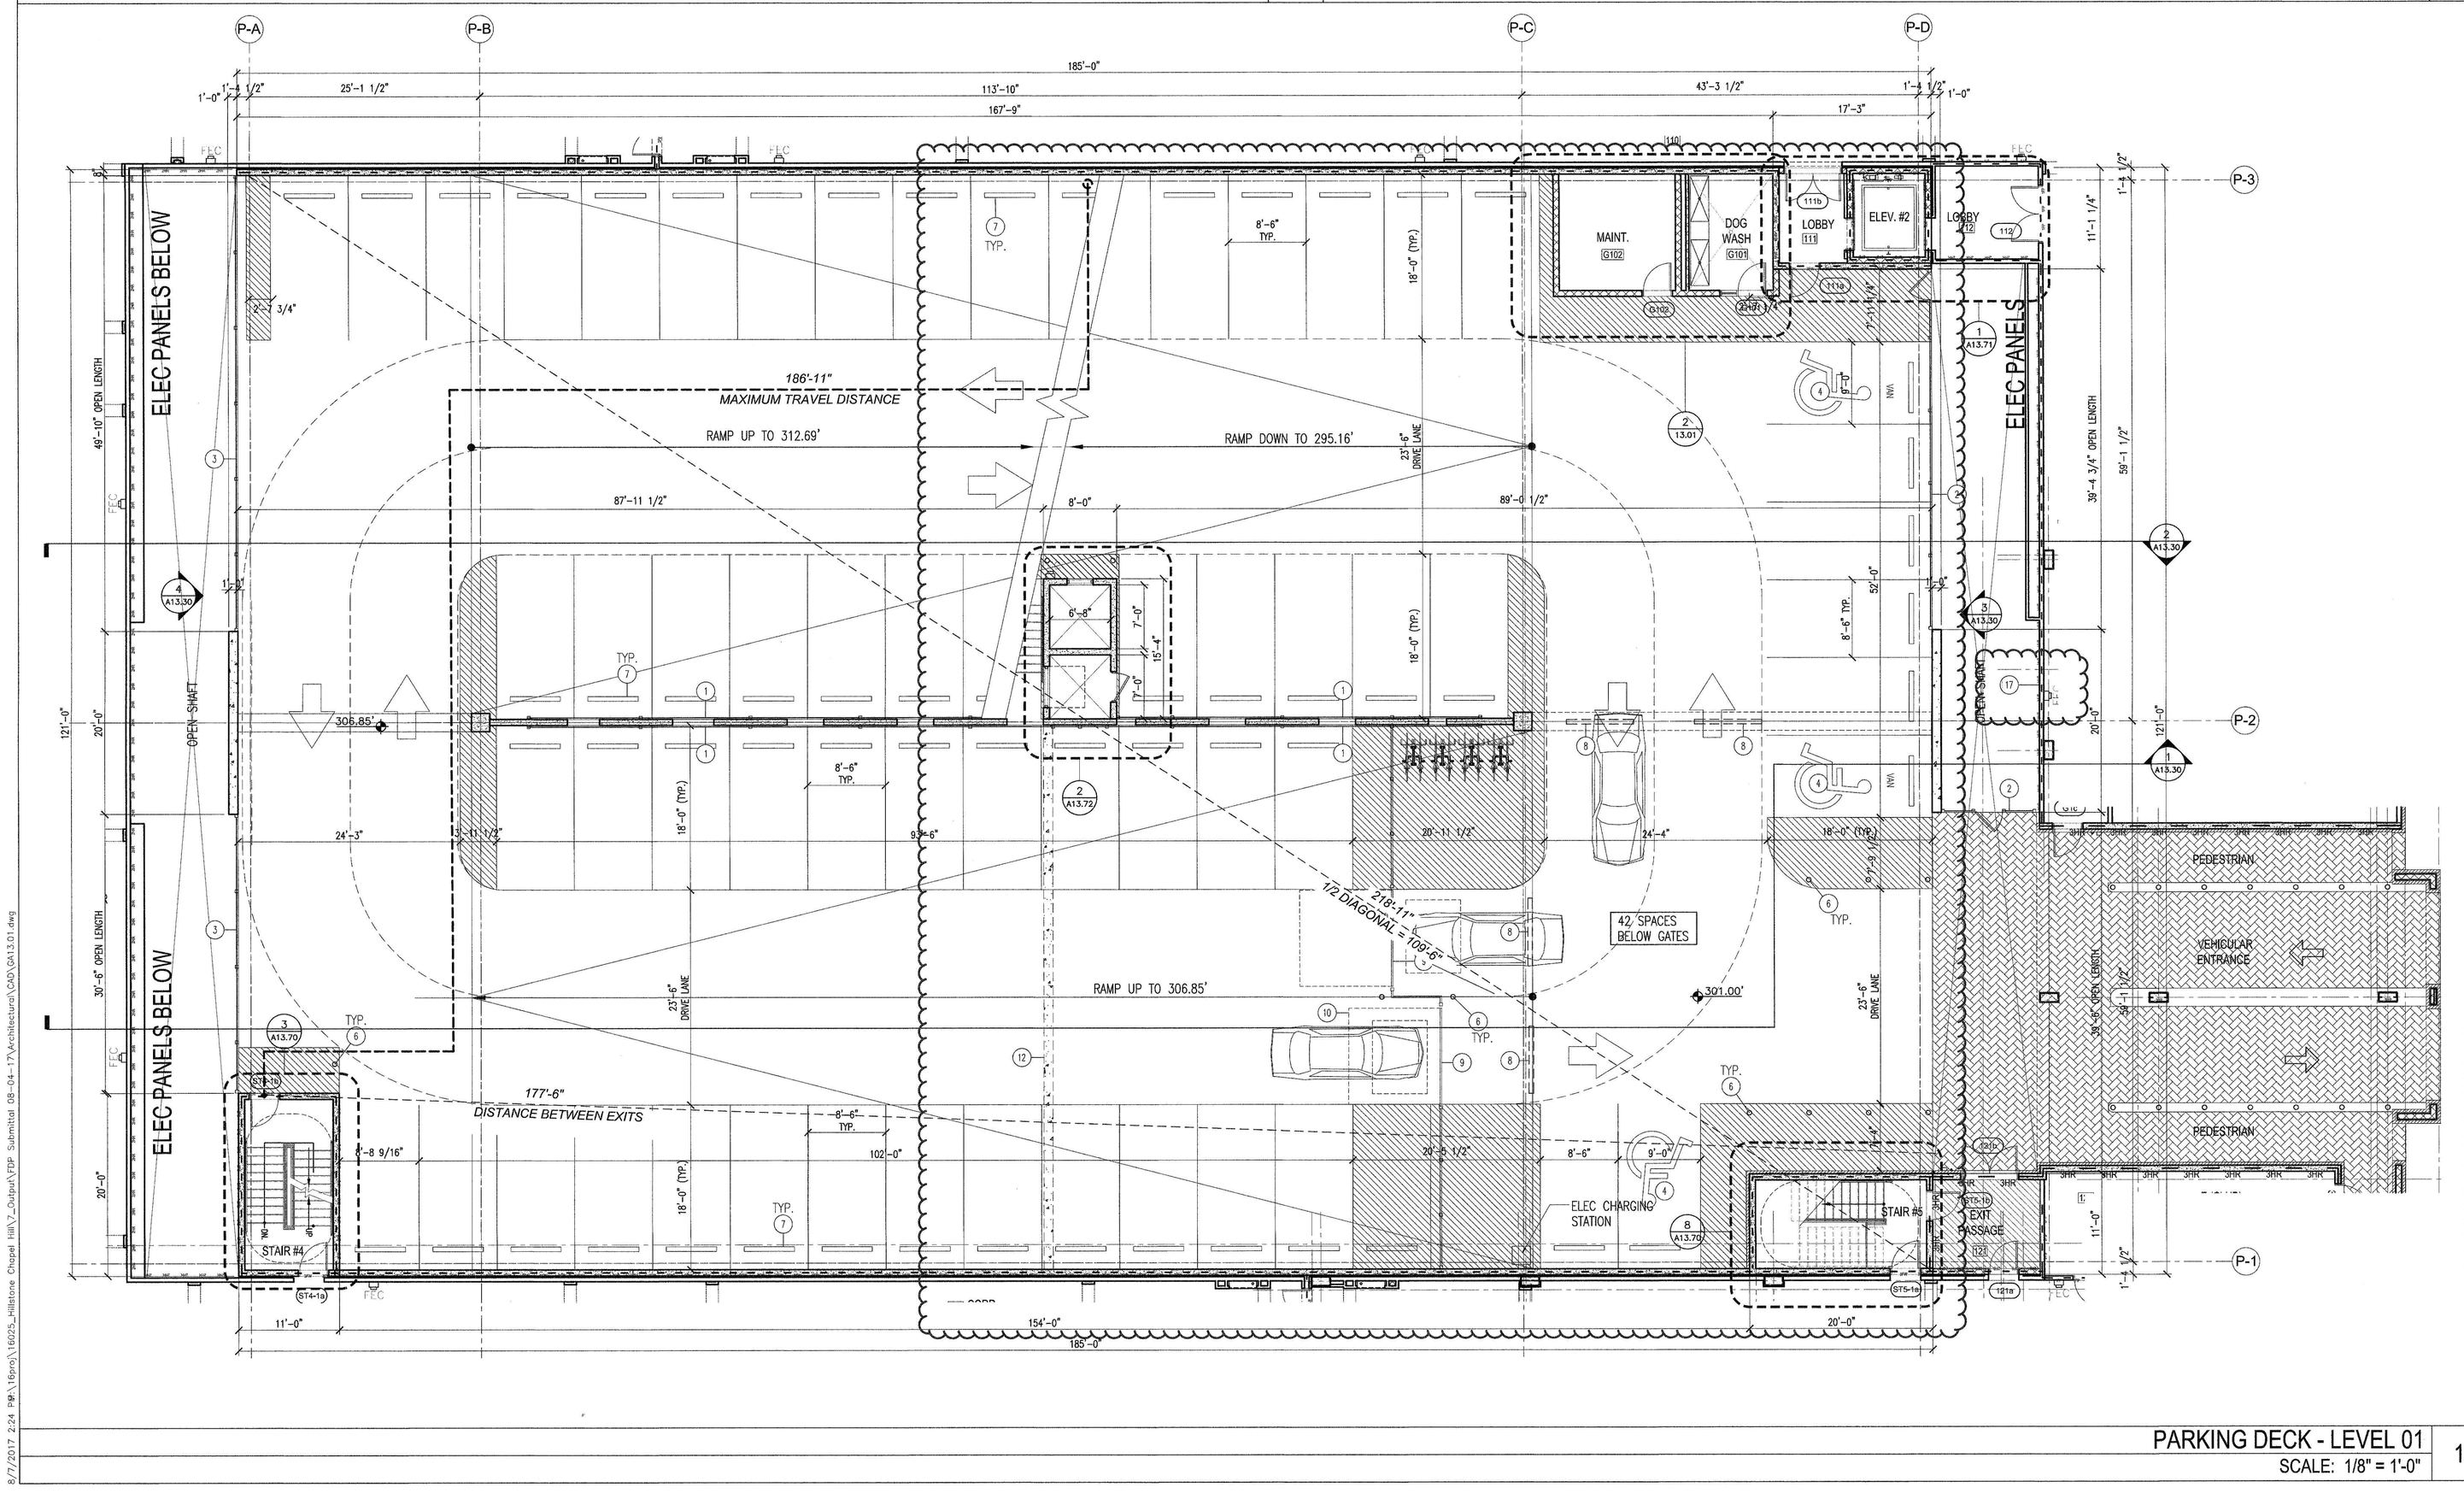
P-A
P-B
P-C
P-D
P-1
P-2
P-3
185'-0"
113'-10"
167'-9"
43'-3 1/2"
17'-3"
1'-0"
1'-1 1/2"
25'-1 1/2"
ELEC PANELS BELOW
49'-10" OPEN LENGTH
30'-8" OPEN LENGTH
OPEN SHAFT
2'-3 3/4"
186'-11"
MAXIMUM TRAVEL DISTANCE
RAMP UP TO 312.69'
RAMP DOWN TO 295.16'
23'-6" DRIVE LANE
87'-11 1/2"
89'-0 1/2"
8'-0"
305.85'
RAMP UP TO 306.85'
301.00'
218'-11"
1/2 DIAGONAL = 109'-6"
42 SPACES BELOW GATES
177'-6"
DISTANCE BETWEEN EXITS
102'-0"
154'-0"
185'-0"
121'-0"
20'-0"
24'-3"
9'-6"
20'-11 1/2"
24'-4"
18'-0" (TYP.)
8'-6" TYP.
7'-0"
15'-4"
6'-8"
TYP.
MAINT. G102
DOG WASH G101
LOBBY 111
ELEV. #2
LOBBY 112
111b
110
ELEC. PANELS
11'-1 1/4"
59'-1 1/2"
39'-4 3/4" OPEN LENGTH
30'-5" OPEN LENGTH
VEHICULAR ENTRANCE
PEDESTRIAN
STAIR #4
STAIR #5
EXIT PASSAGE
ELEC CHARGING STATION
11'-0"
9'-0"
8'-6"
1'-4 1/2"
1'-0"
1'-8 9/16"
S16-1a
S17-1a
S17-1b
S17-1c
