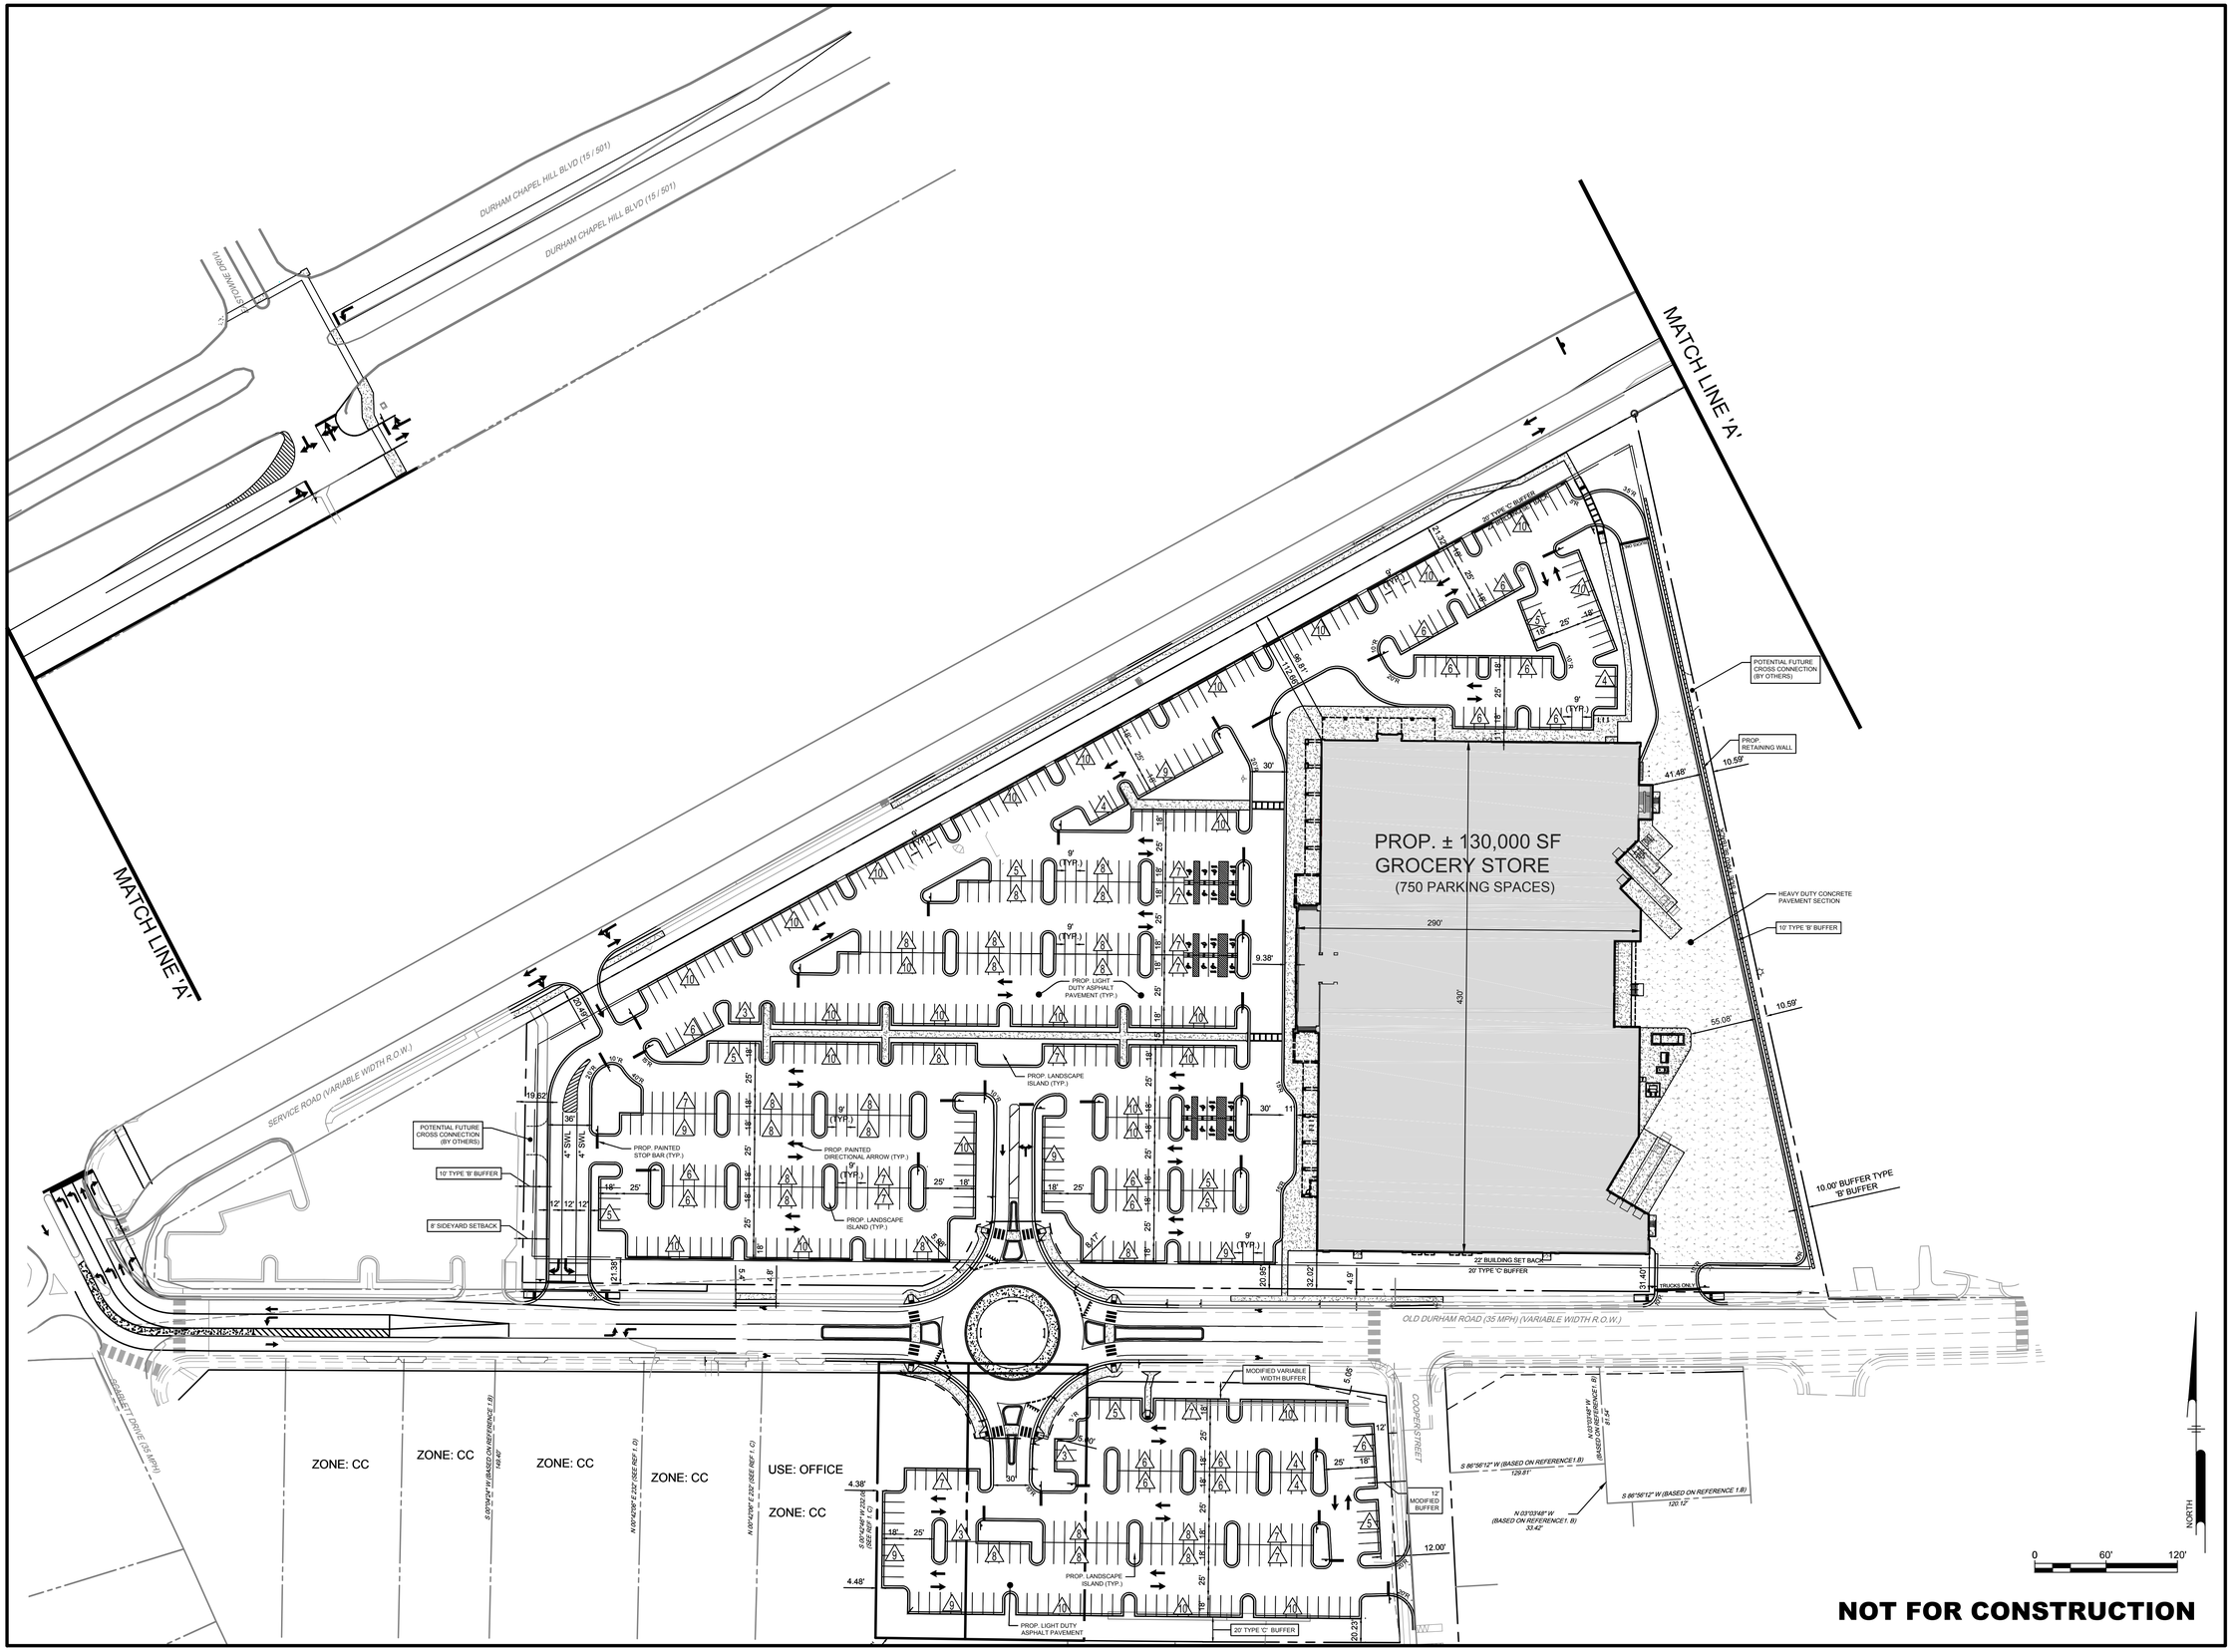

Pennoni

Firm License F-1267

PENNONI ASSOCIATES INC.
401 Providence Road #200
Chapel Hill, NC 27514
T 919.929.1173 F 919.493.6548

ALL DIMENSIONS MUST BE VERIFIED BY CONTRACTOR AND OWNER MUST BE NOTIFIED OF ANY DISCREPANCIES BEFORE PROCEEDING WITH WORK

PROPOSED GROCERY STORE

1814 DURHAM-CHAPEL HILL BLVD
CHAPEL HILL, NC 27514

SITE PLAN EXHIBIT

LEON CAPITAL GROUP
5970 FAIRVIEW ROAD, SUITE 450
CHARLOTTE, NC 28210

DATE	NO.	REVISIONS	BY

ALL DOCUMENTS PREPARED BY PENNONI ASSOCIATES ARE INSTRUMENTS OF SERVICE IN RESPECT OF THE PROJECT. THEY ARE NOT INTENDED OR REPRESENTED TO BE SUITABLE FOR REUSE BY OWNER OR OTHERS ON THE EXTENSIONS OF THE PROJECT OR ON ANY OTHER PROJECT. ANY REUSE WITHOUT WRITTEN VERIFICATION OR ADAPTATION BY PENNONI ASSOCIATES FOR THE SPECIFIC PURPOSE INTENDED WILL BE AT OWNERS SOLE RISK AND WITHOUT LIABILITY OR LEGAL EXPOSURE TO PENNONI ASSOCIATES; AND OWNER SHALL INDEMNIFY AND HOLD HARMLESS PENNONI ASSOCIATES FROM ALL CLAIMS, DAMAGES, LOSSES AND EXPENSES ARISING OUT OF OR RESULTING THEREFROM.

PROJECT	LCGR1601
DATE	2017-10-11
DRAWING SCALE	1"=60'
DRAWN BY	SAK
APPROVED BY	JJB

CS1001

SHEET 1 OF 1

P:\Projects\LCGRCOM\LCGR1601-Grocery Site\DESIGN_PUBLISH\Car Drive Exhibit\CS1001.dwg PLOTTED: 10/11/2017 8:34 AM, BY: Scott Ricciardi PLOTSTYLE: Pennoni.NCS.ctb PROJECT STATUS: ---