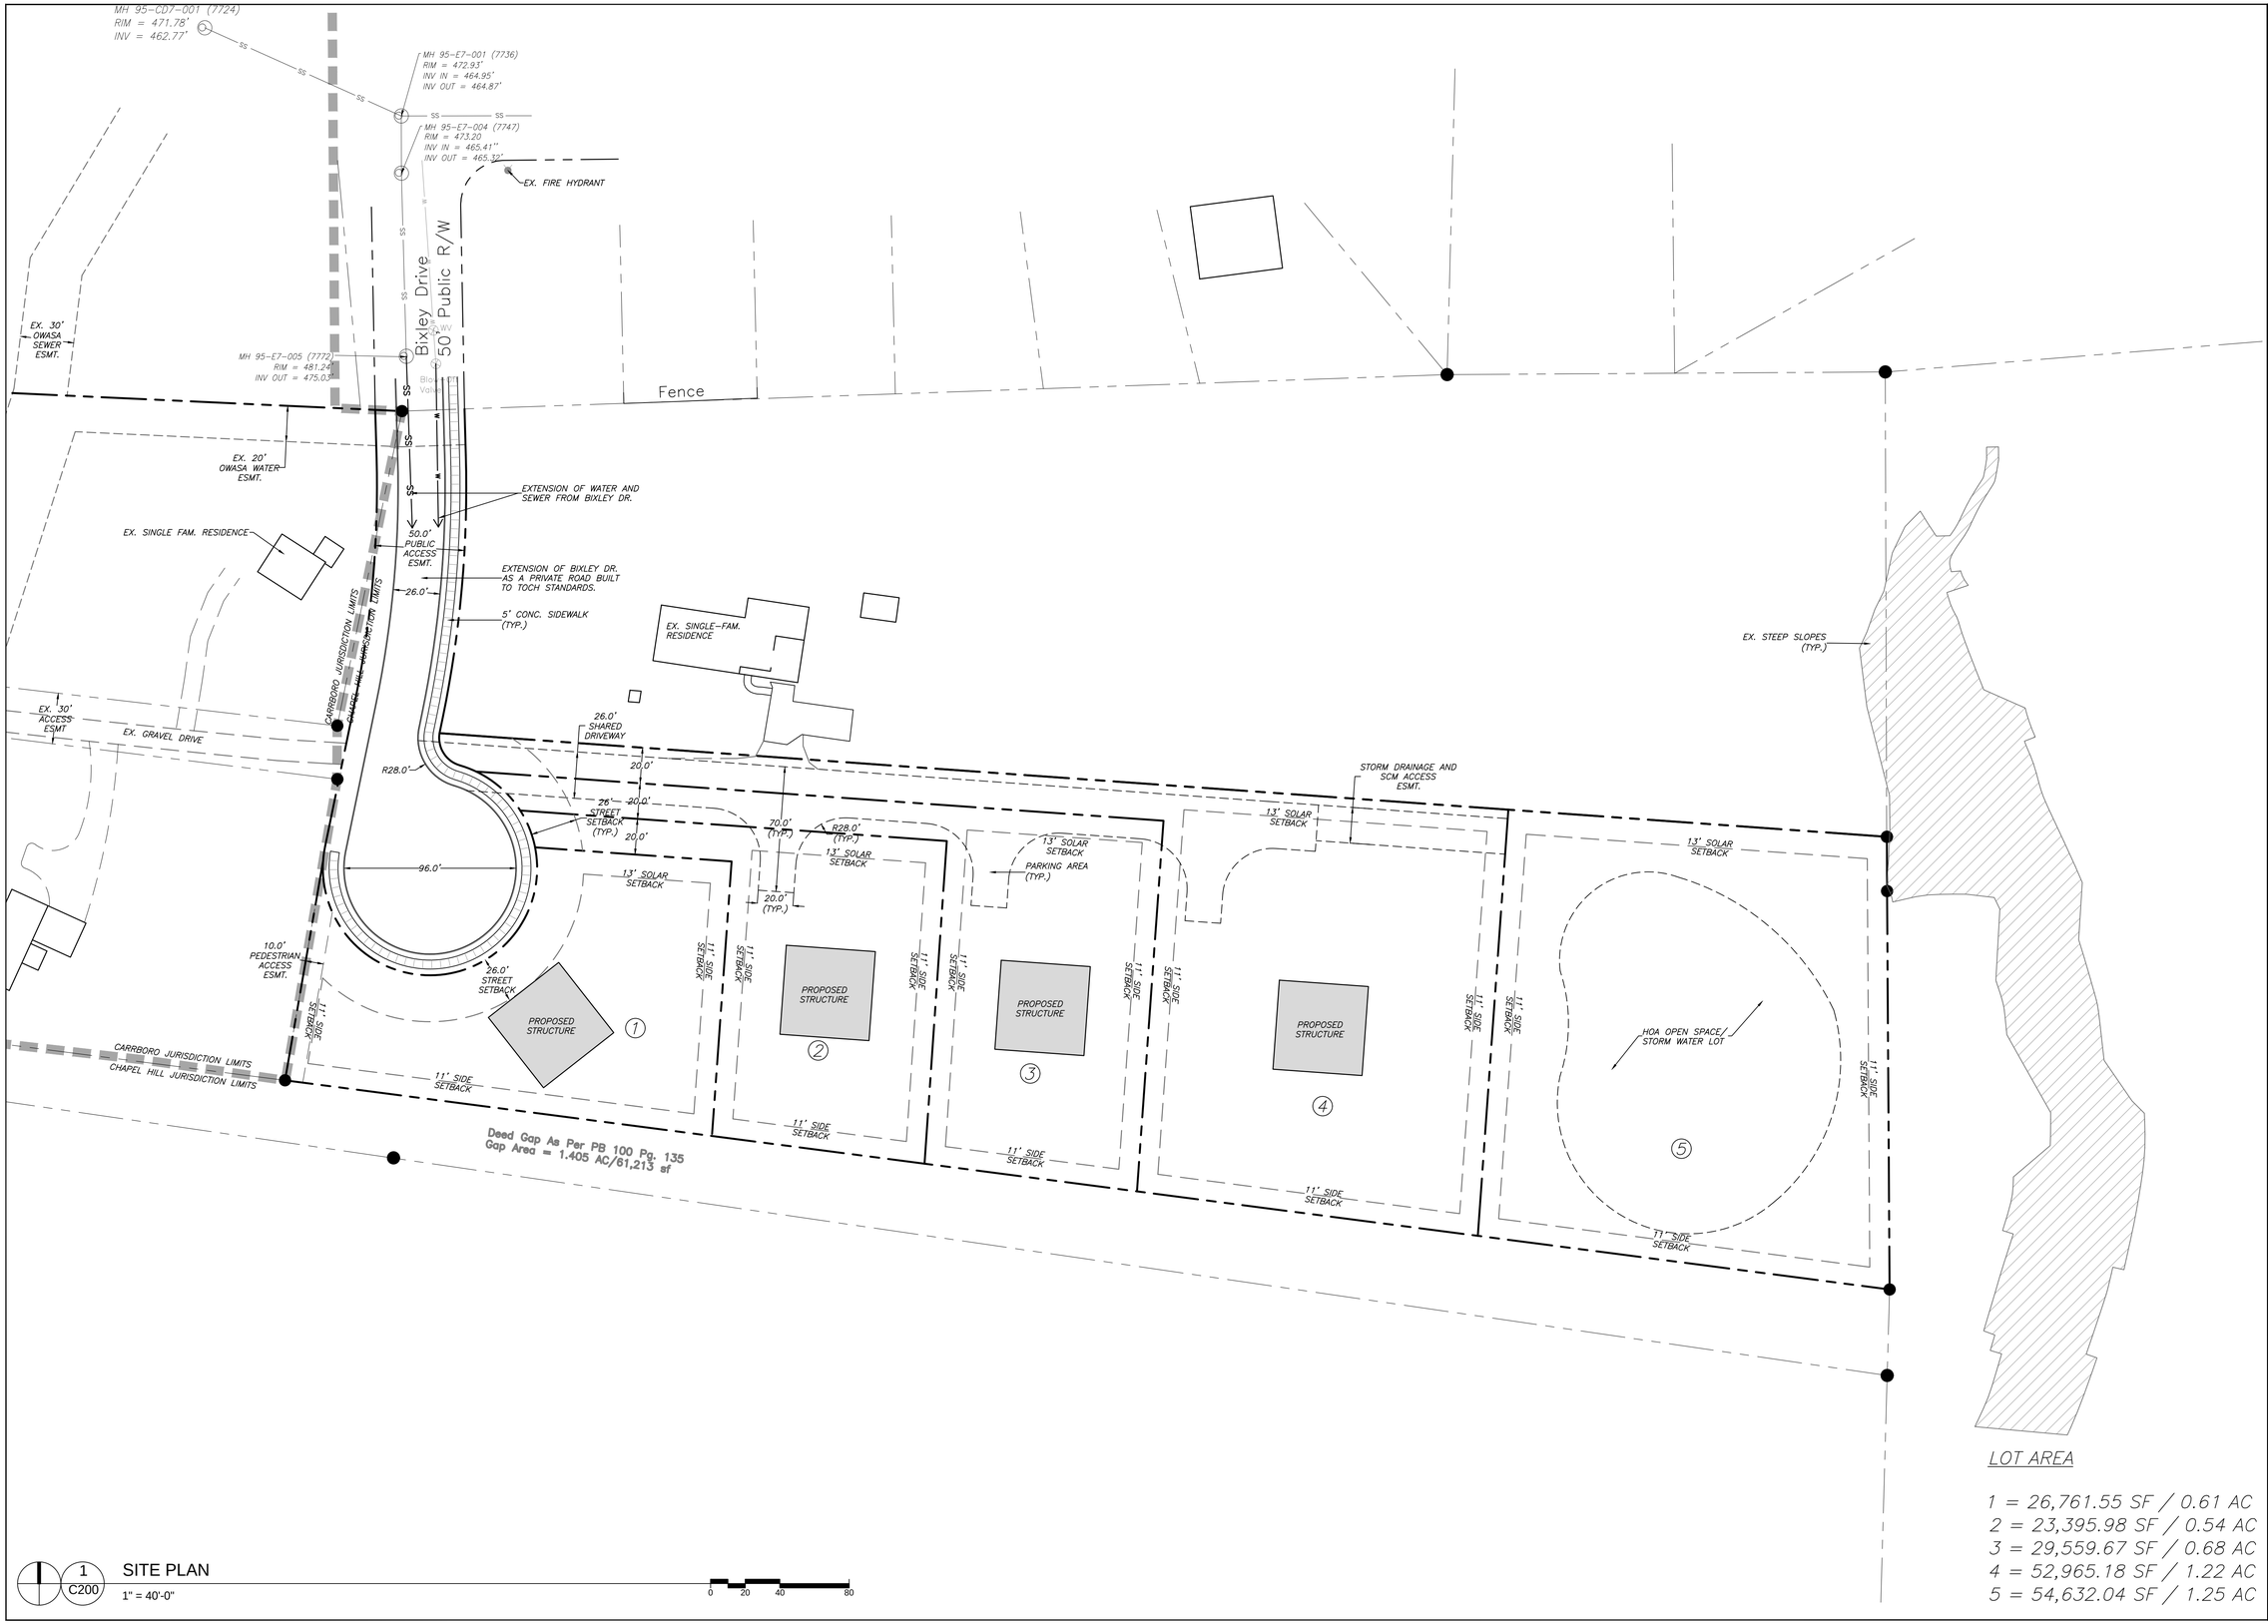

1 C200 SITE PLAN

1" = 40'-0"

0 20 40 80

LOT AREA

1 = 26,761.55 SF / 0.61 AC
2 = 23,395.98 SF / 0.54 AC
3 = 29,559.67 SF / 0.68 AC
4 = 52,965.18 SF / 1.22 AC
5 = 54,632.04 SF / 1.25 AC

Coulter Jewell Thames P.A.

ENGINEERING . PLANNING . LANDSCAPE ARCHITECTURE

111 West Main Street
Durham, N.C. 27701
p 919.682.0368
f 919.688.5646
www.cjtpa.com

NC BOARD OF EXAMINERS FOR ENGINEERS AND SURVEYORS LIC # C-1209
NC BOARD OF LANDSCAPE ARCHITECTS LIC # C-104

Project:

BIXLEY DRIVE EXTENSION

Orange County, North Carolina

PIN: 9777784438

PRELIMINARY- NOT FOR CONSTRUCTION

17XX

Drawn	ED
Checked	DAN
Date	05/30/2018
Revisions	

CONCEPT PLAN

Sheet Title:

SITE PLAN

Sheet Number

C200