1165 Weaver Dairy Road

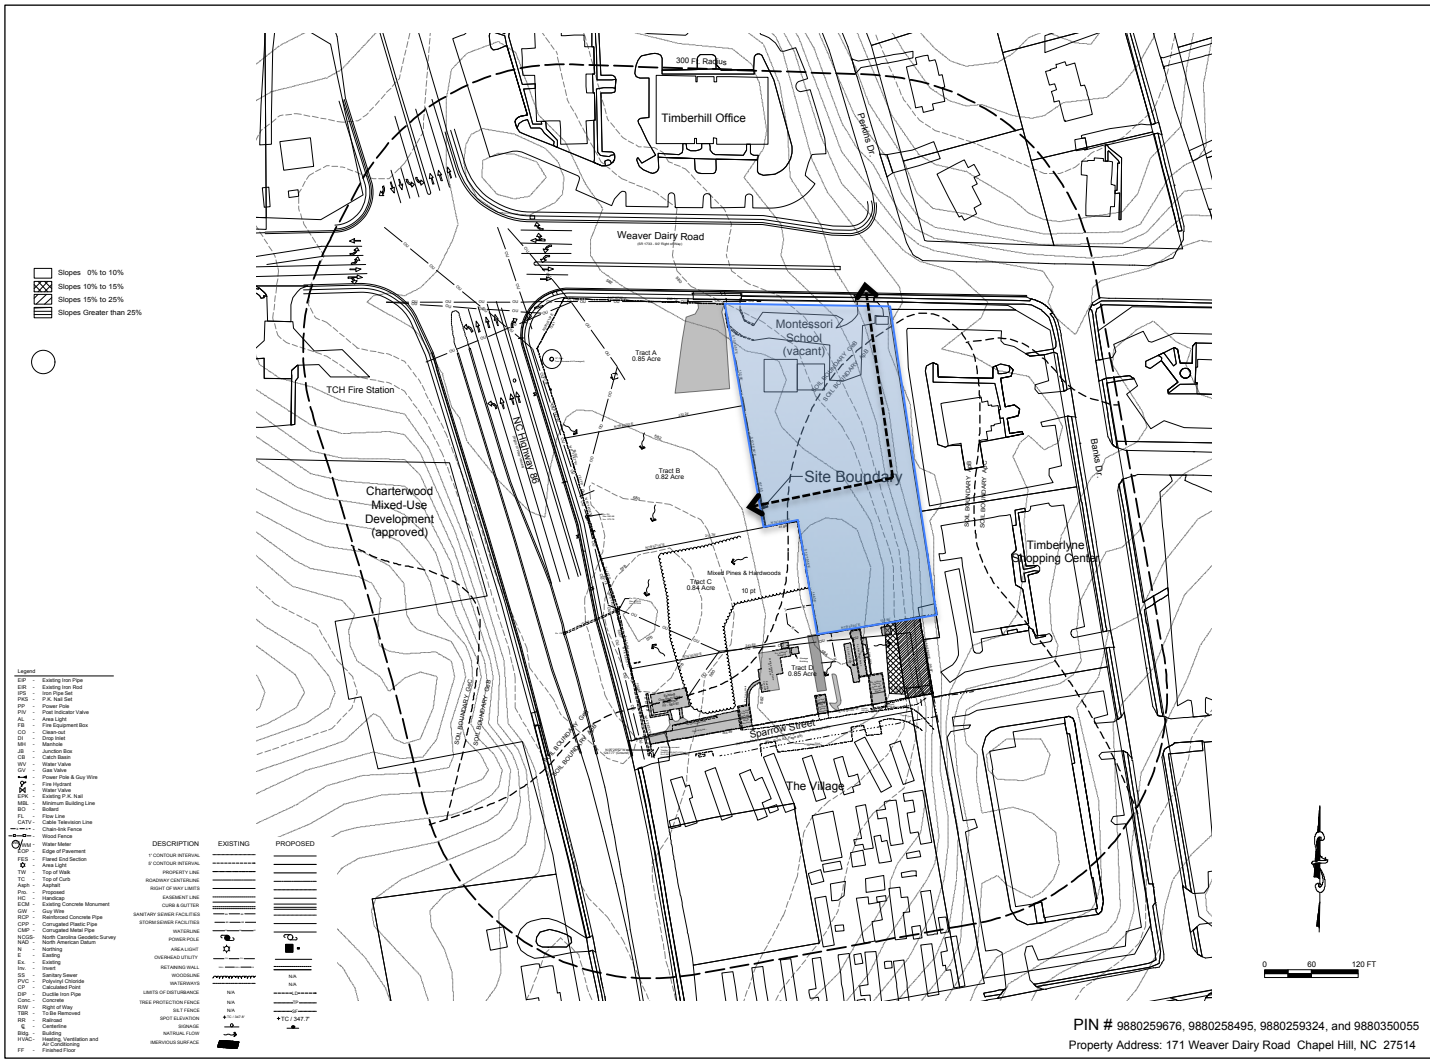

PIN # 9880259676, 9880258495, 9880259324, and 9880350055
Property Address: 171 Weaver Dairy Road Chapel Hill, NC 27514

SCOTT MURRAY LAND PLANNING, INC.
Principal Office: 1450 Environ Way Chapel Hill, NC 27517
Virginia Office: 214 Botetourt Court Seyllan, Virginia 20817
252.213.9501 stmlandplan.com
Landscape Architecture | Environmental Design | Project Management

Developer:

East West Partners Management Co. Inc.

1450 Environ Way
Chapel Hill, NC 27157

Weaver Crossings
Chapel Hill, North Carolina

Existing Conditions Map

Engineering and Stormwater Consultant:

McADAMS
P.O. Box 14005
Research Triangle Park NC 27709
2905 Meridian Parkway
Durham, NC 27713

No.	Date:	Issue Notes:

Design Firm:
Scott Murray Land Planning, Inc.
1450 Environ Way Chapel Hill, NC 27517
252-213-9501 434-689-2925 (fax)
www. stmlandplan.com
smurray@stmlandplan.com

CAD File:

Scale: AS SHOWN
Date: 2/19/2014
Drawn By: STM
Drawing No.: na

CP-2.0

of